



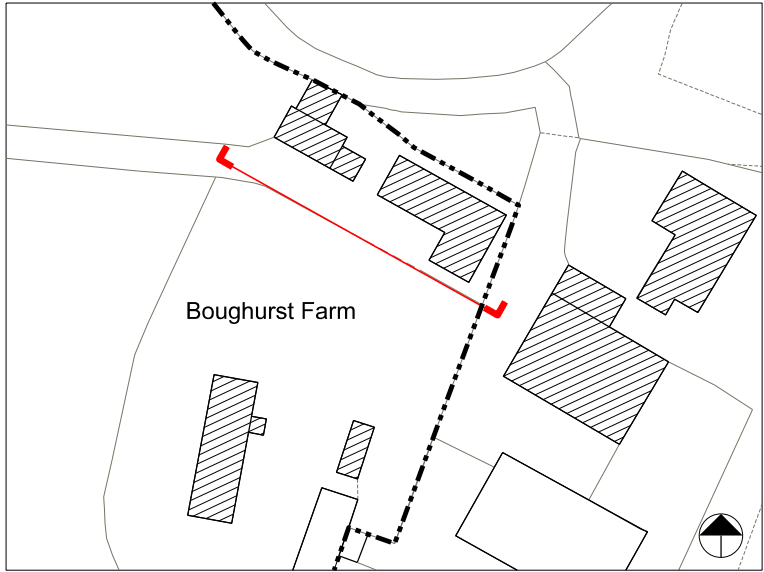

Key Plan

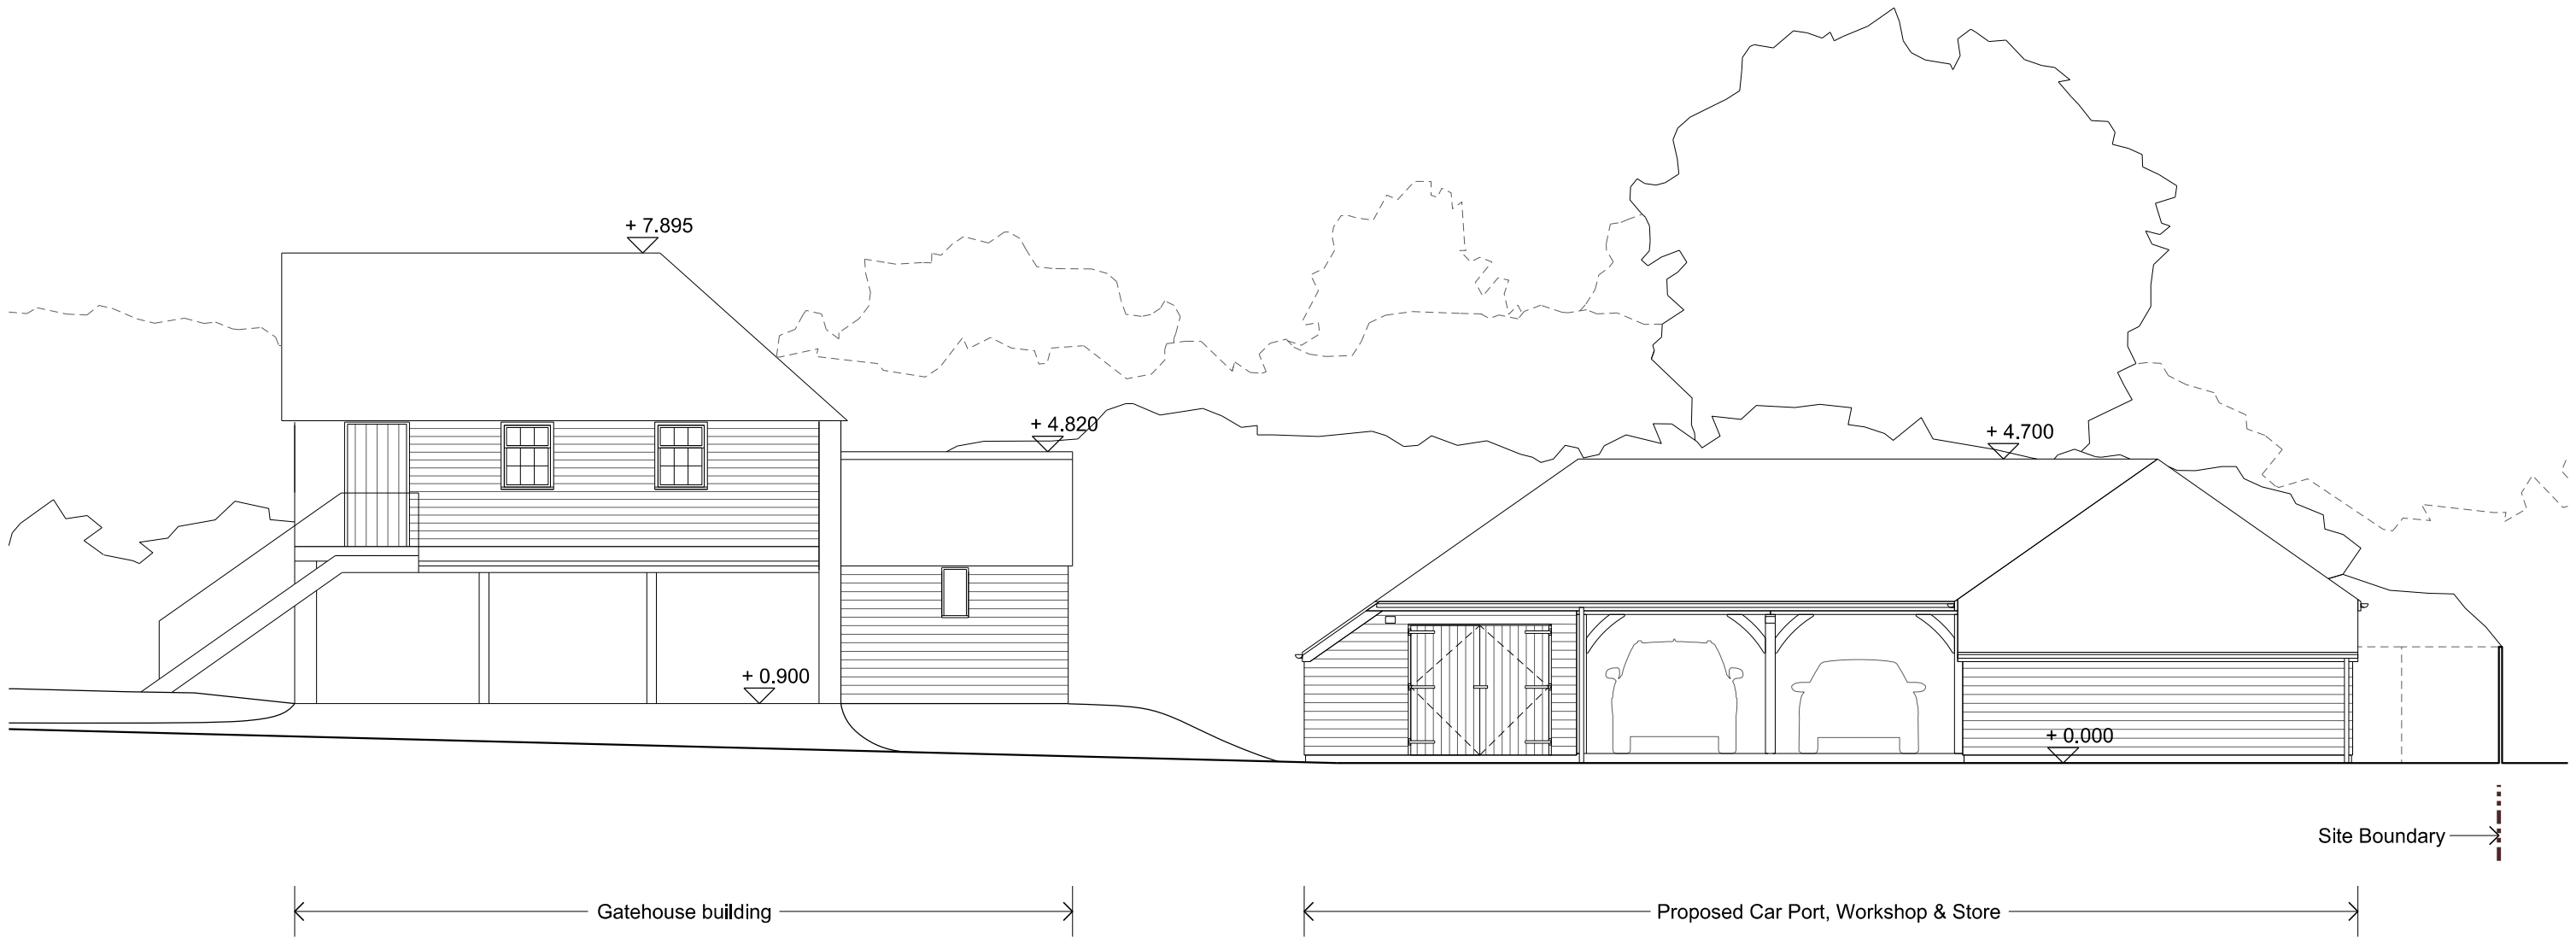

NOTES
Do not scale from this drawing, use figured dimensions only.
All dimensions to be checked on site. This drawing is to be read in conjunction with all consultants information. Any discrepancies between drawings should be reported to the Architect Immediately.
RJP Architects is a limited company registered in England and Wales no. 11694436.
© RJP ARCHITECTS LTD

DATE	REV	NOTES
17.04.23	-	Memo 001: Issued for Planning.

RJP ARCHITECTS
www.rjparchitects.com

97 The Street, Willesborough, Ashford TN24 0NA
07739316458 office@rjparchitects.com

PROJECT
Car Port, Workshop & Storage Building

Boughurst Farm, Leywood Road,
Harvel, DA13 0UD

REF
2301_CPB

STATUS
Planning



SCALE
1:100 at A3

DRAWING
Proposed South Facing Site Context Elevation

E_15

REV. -