



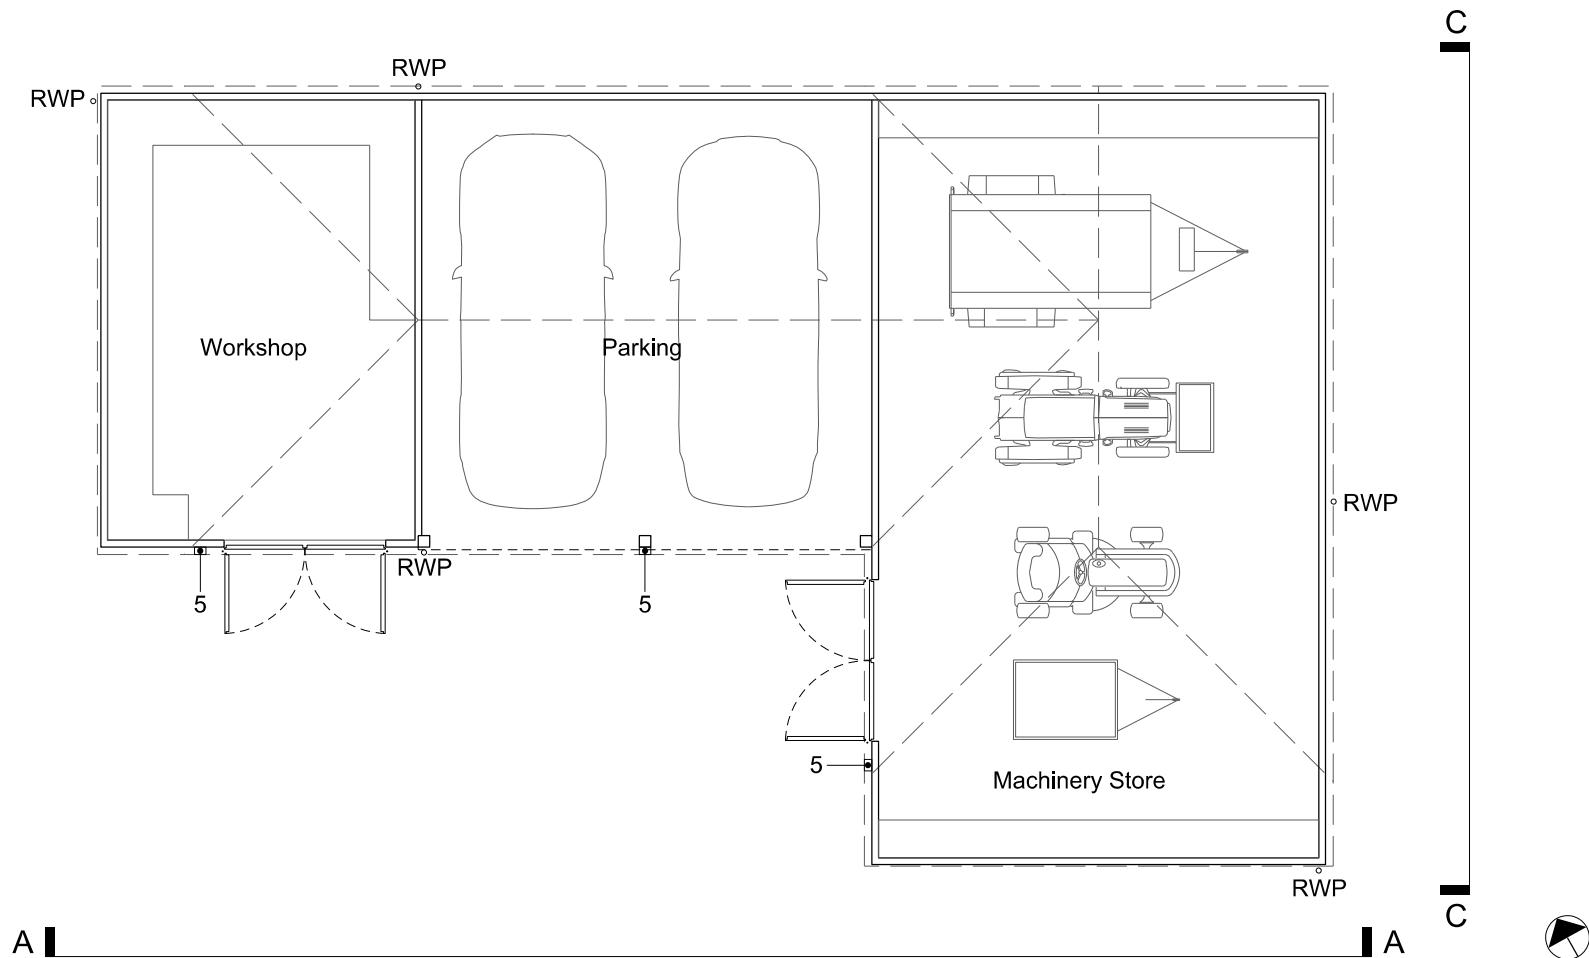


1 Proposed Floor Plan

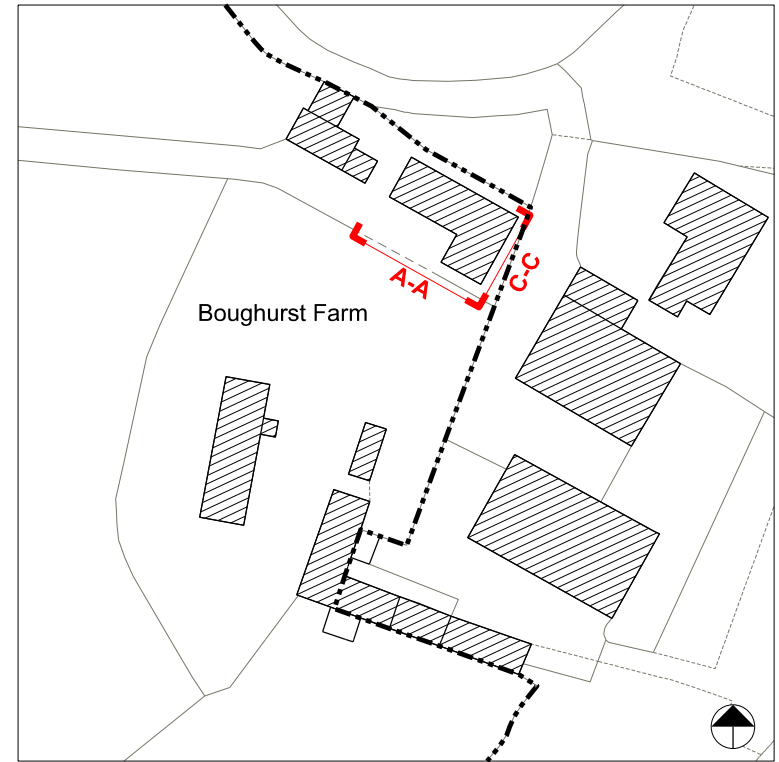

Key Plan

- Materials Key:
- 1. Brick Plinth
 - 2. Featheredged horizontal weatherboarding painted black
 - 3. Clay roof tiles
 - 4. Oak framing
 - 5. External downlight on PIR sensor

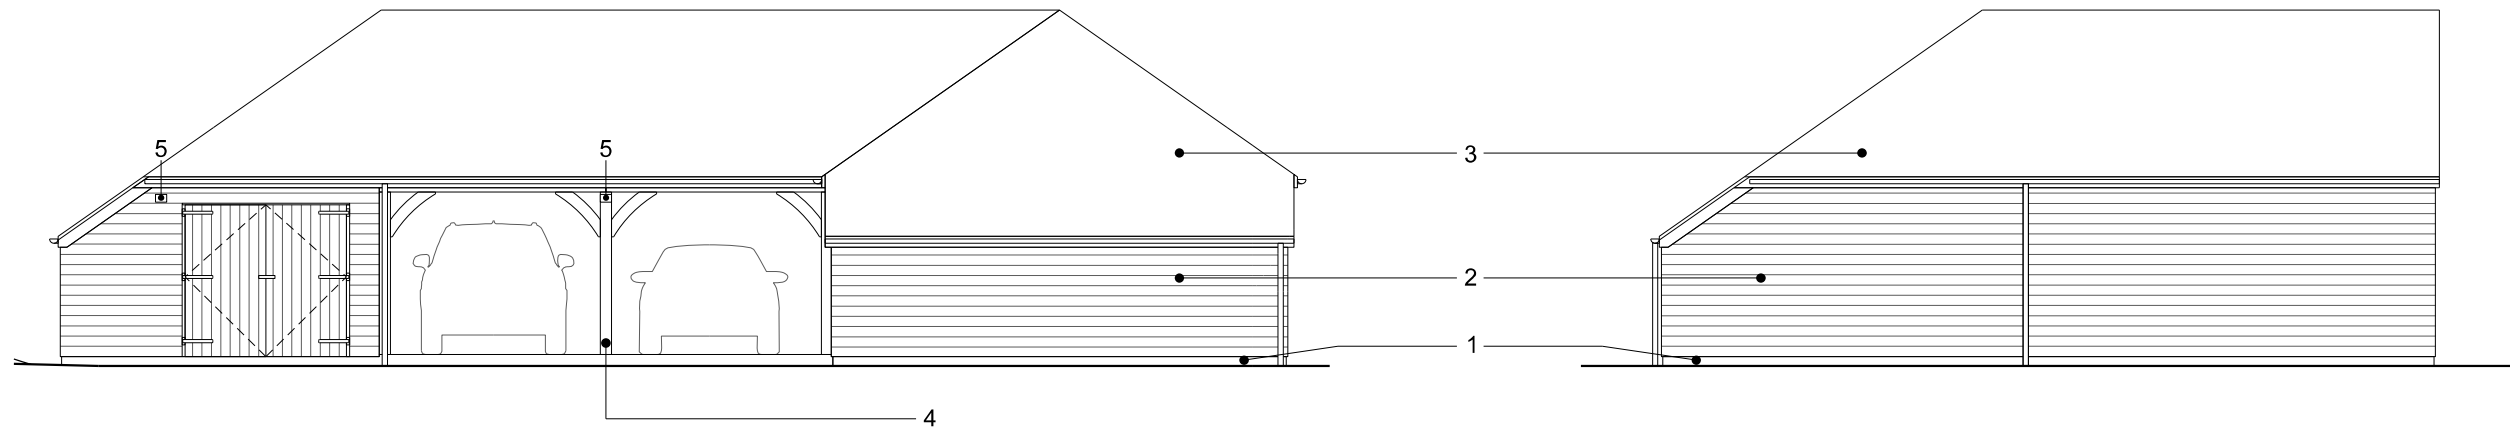

2 Proposed South Elevation
A-A

3 Proposed East Elevation
C-C

NOTES

Do not scale from this drawing, use figured dimensions only. All dimensions to be checked on site. This drawing is to be read in conjunction with all consultants information. Any discrepancies between drawings should be reported to the Architect immediately.

RJP Architects is a limited company registered in England and Wales no. 11694436.
© RJP ARCHITECTS LTD

DATE
17.04.23

REV
-

NOTES

Memo 001: Issued for Planning.

RJP ARCHITECTS
www.rjparchitects.com

97 The Street, Willesborough, Ashford TN24 0NA
07739316458 office@rjparchitects.com

PROJECT
Car Port, Workshop
& Storage Building

REF
2301_CPB

STATUS
Planning

0 1 2 5m

SCALE
1:100 at A3

DRAWING
Proposed Ground Floor Plan,
South & East Elevations

E_11

REV. -