



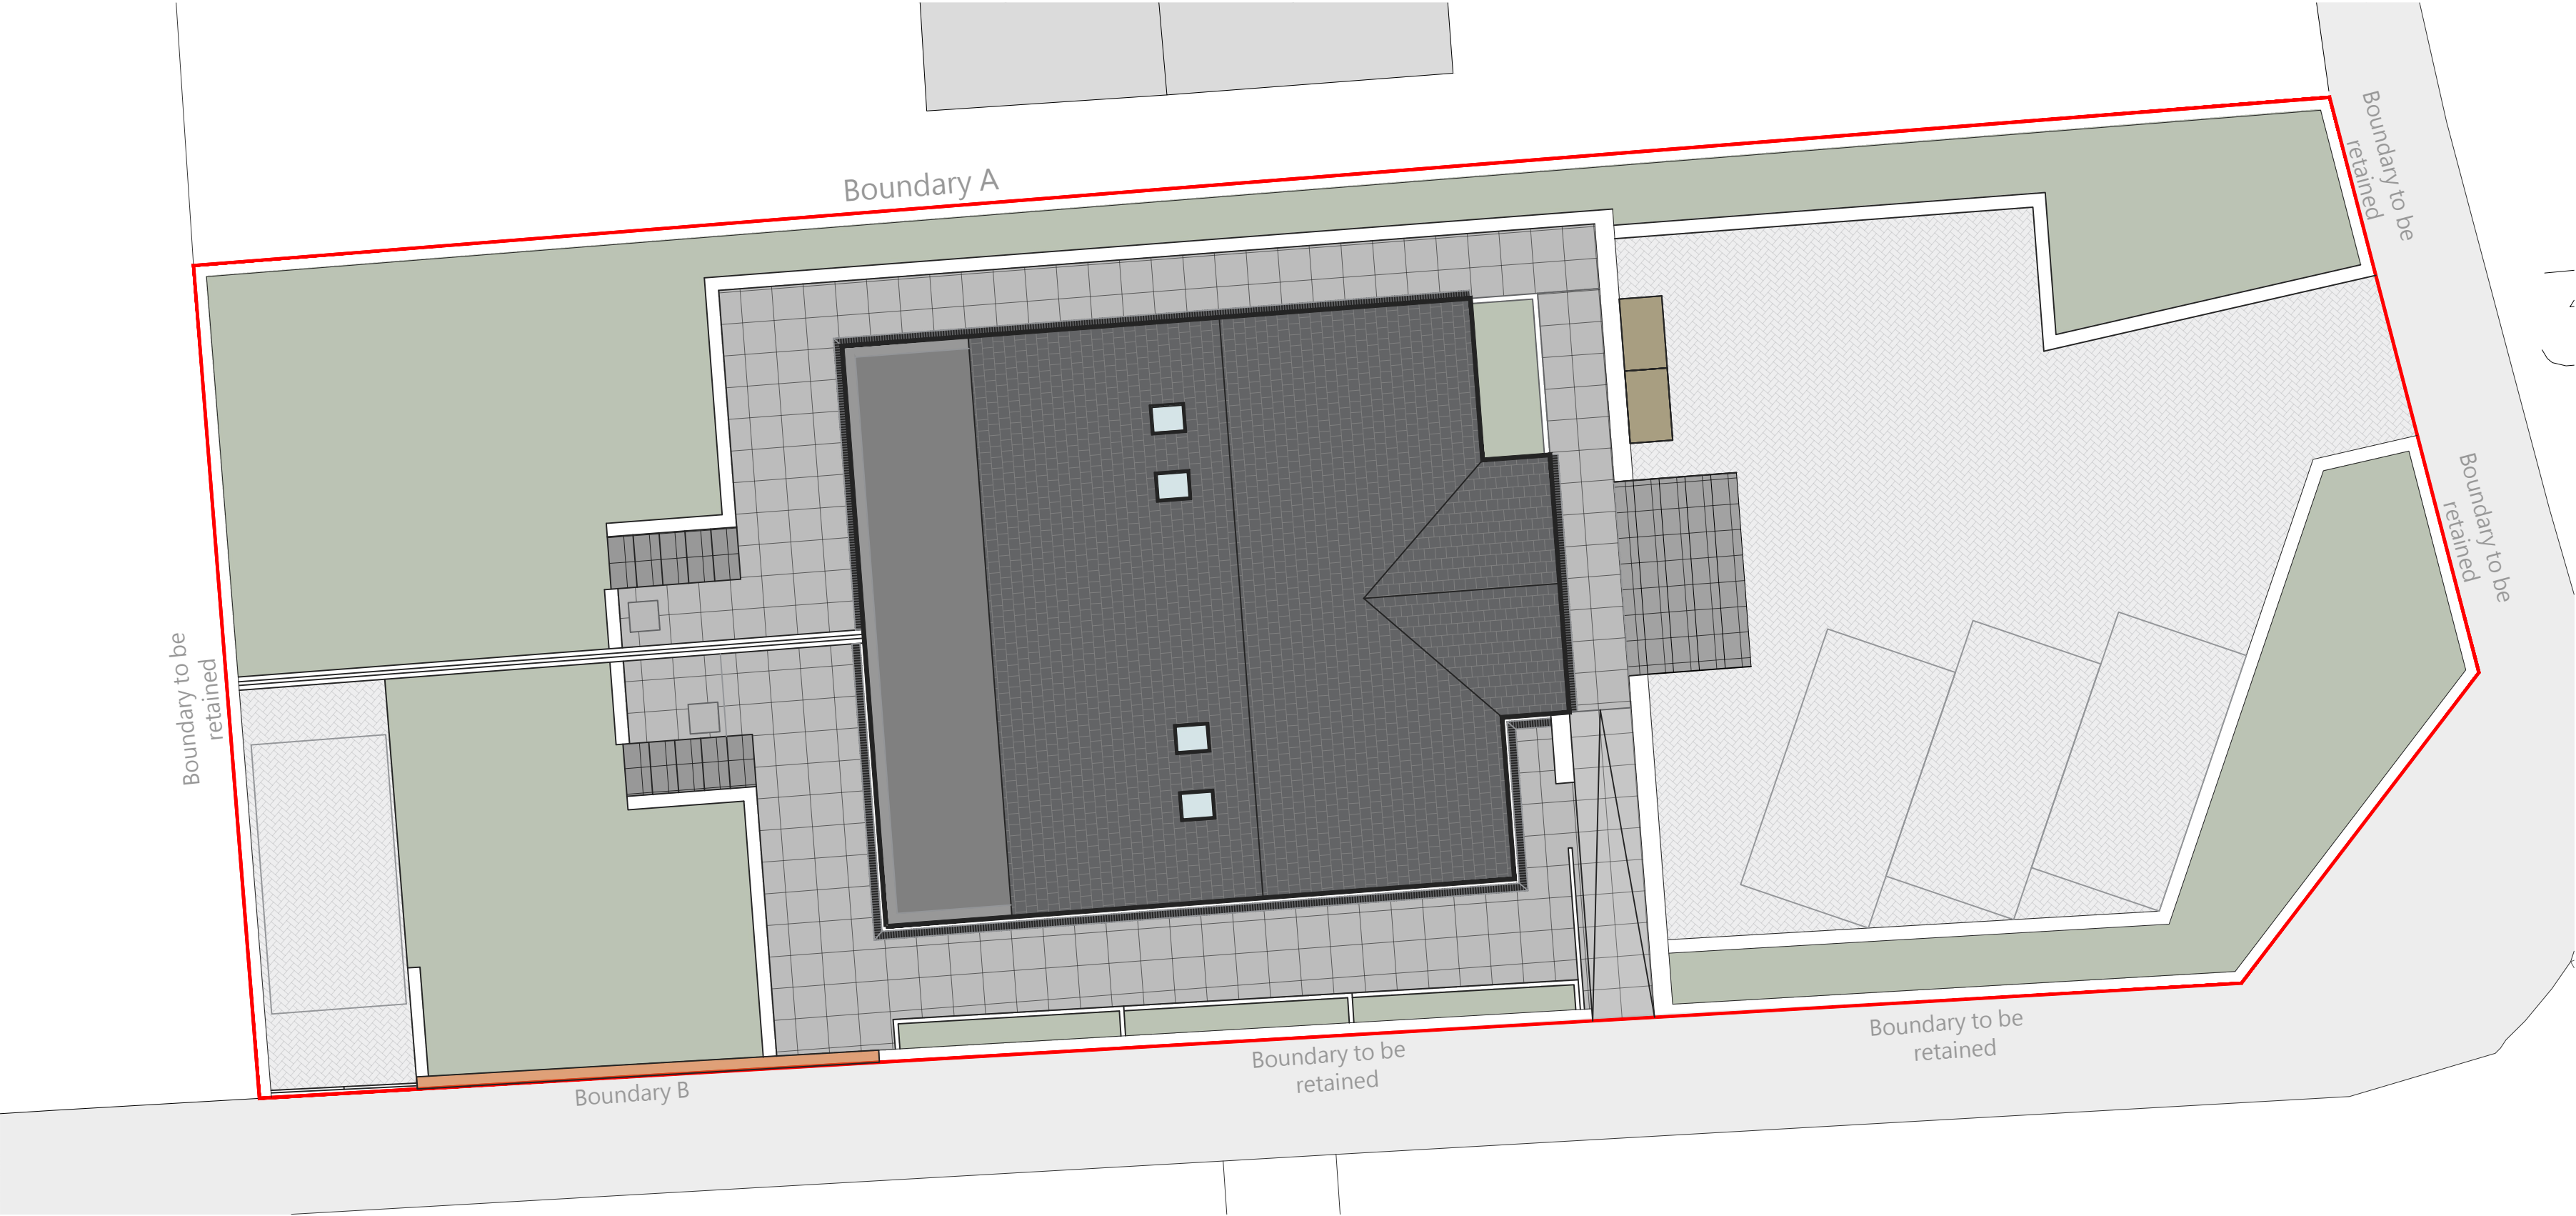

- Marshalls Keyblock block paving
colour : charcoal
Area : 160sqm
- Riven Slab
colour : charcoal
Area : 90sqm
- Riven Slab
colour : charcoal
Area : 15sqm

Proposed Boundary A
1:200

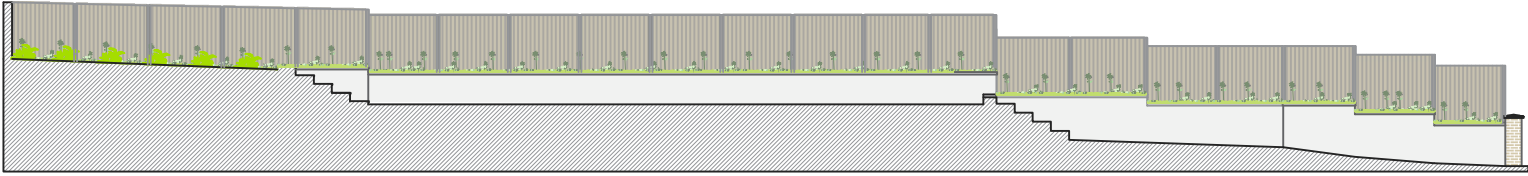

Proposed Boundary B
1:200

