


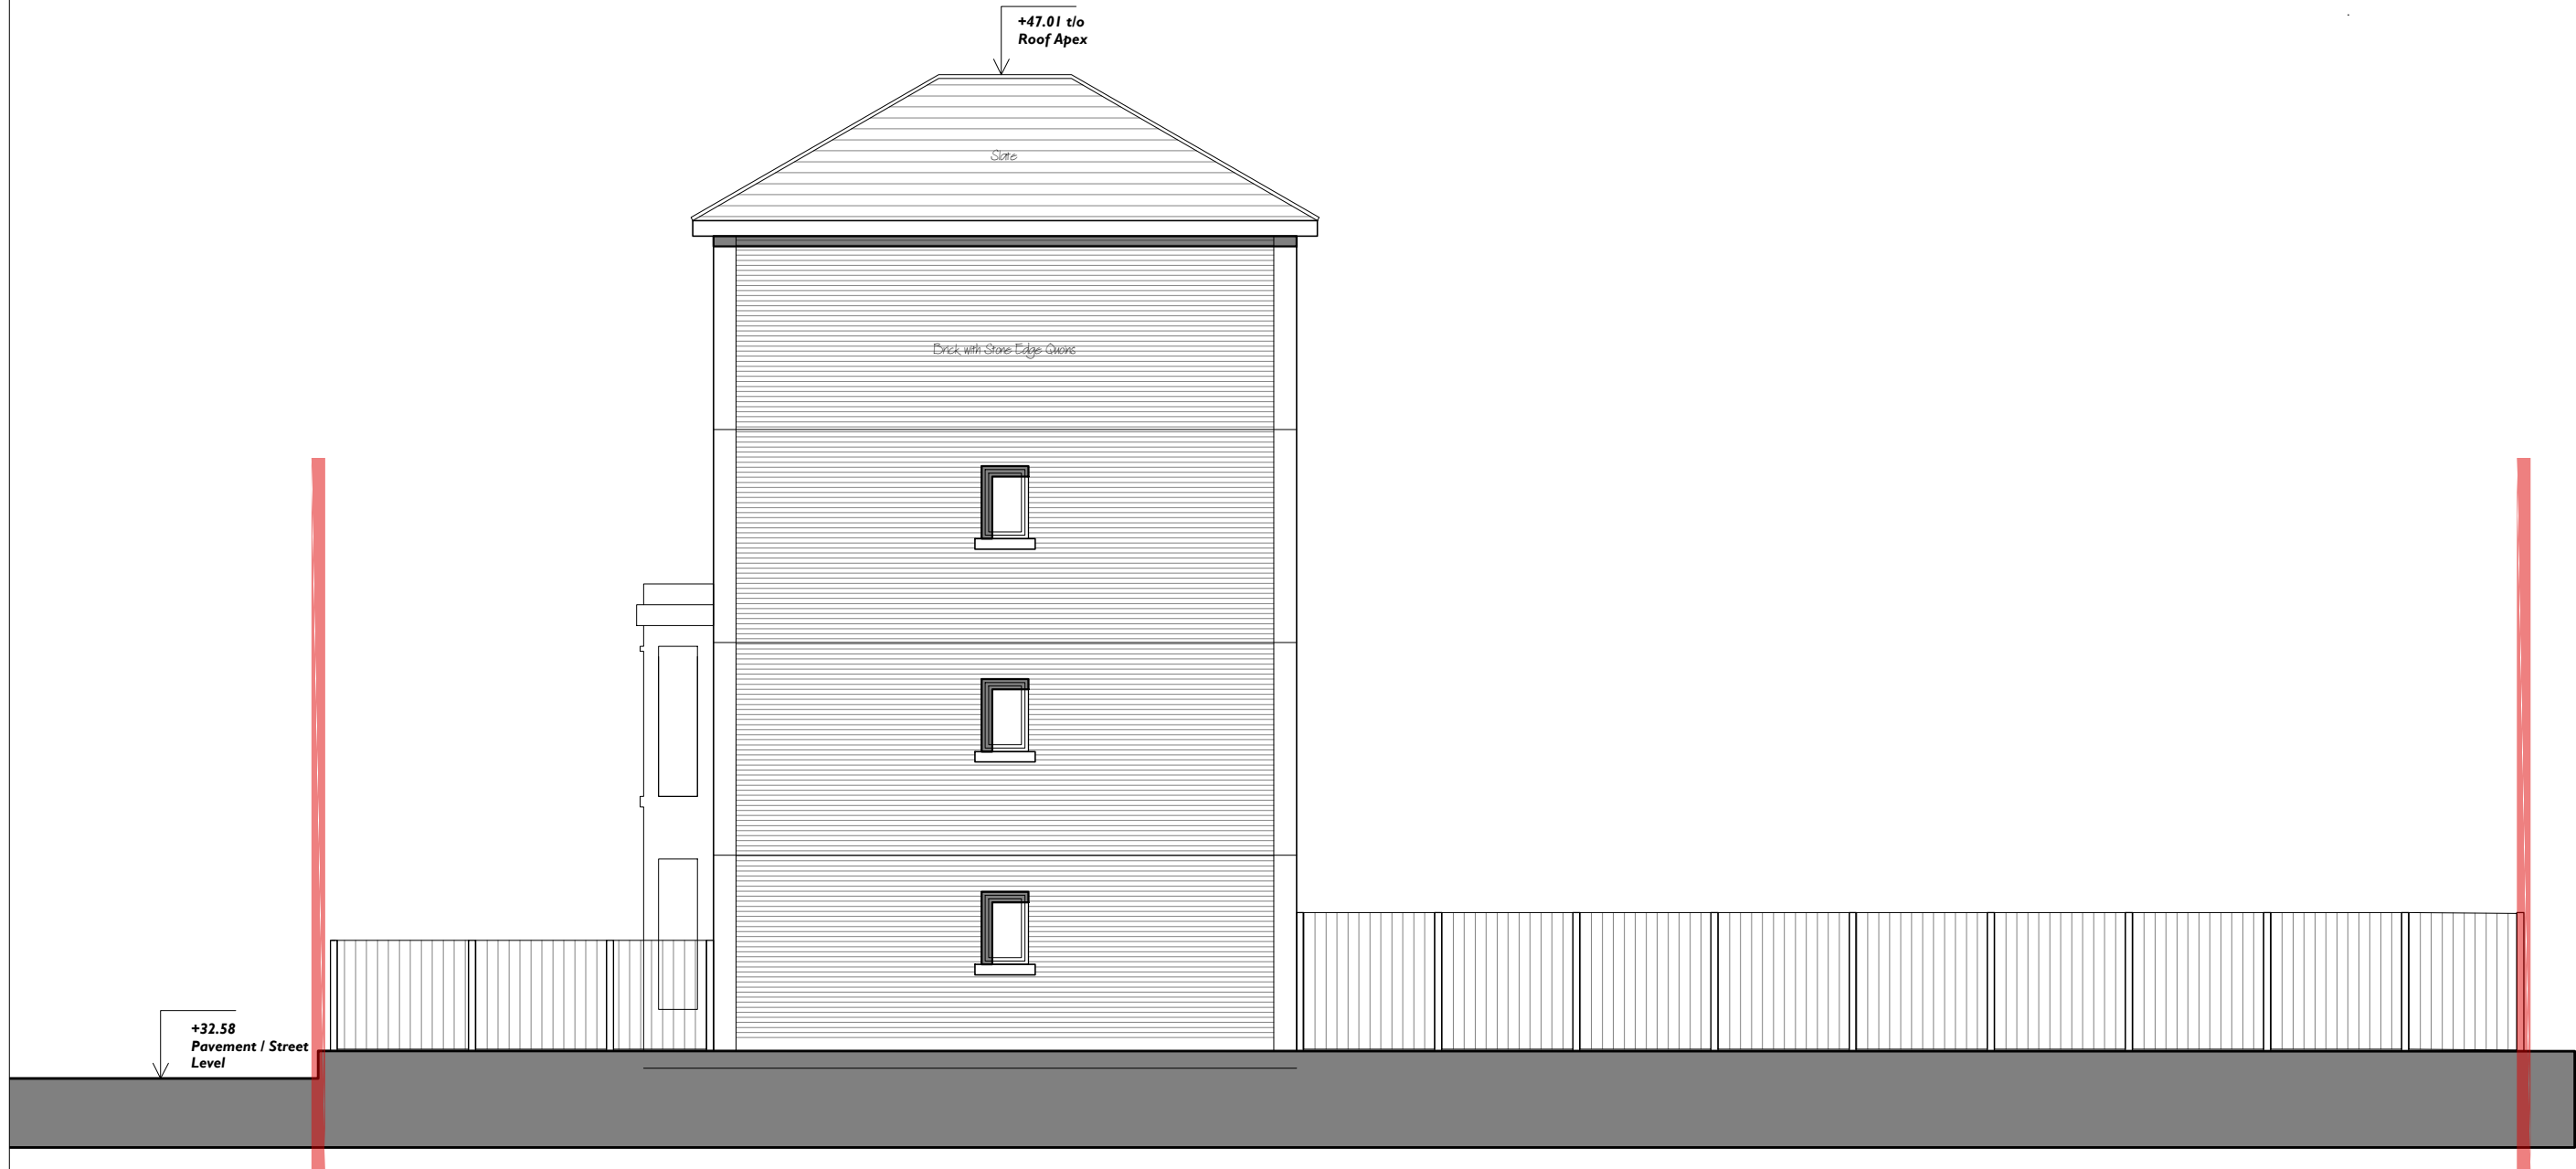

Proposed Side Elevation (West)
1:100

REV:	DESCRIPTION:	BY:	DATE:
STATUS: Planning			
CLIENT:			
ARCHITECT: Target Carbon Management William Rhys Jones // Architect			
SITE: Clarence Place Gravesend			
TITLE: Proposed Elevations Side			
SCALE:	DATE:	DRAWN:	CHECKED:
1/100 @A3	25.01.24	WRJ	//
PROJECT NO:	DRAWING NO:	REVISION:	
2233	P_203	A	

