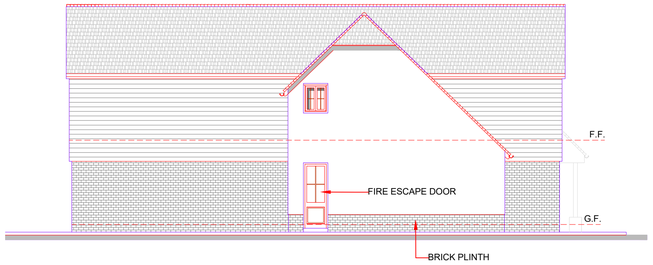

03 AR03 **EAST ELEVATION**
SCALE 1:100

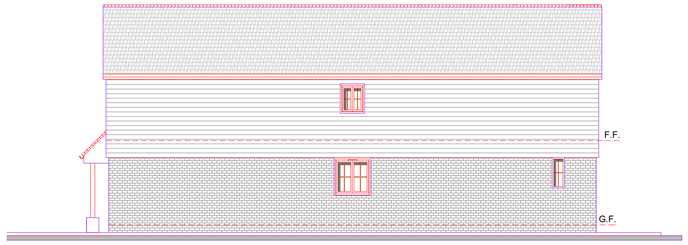

04 AR03 **WEST ELEVATION**
SCALE 1:100

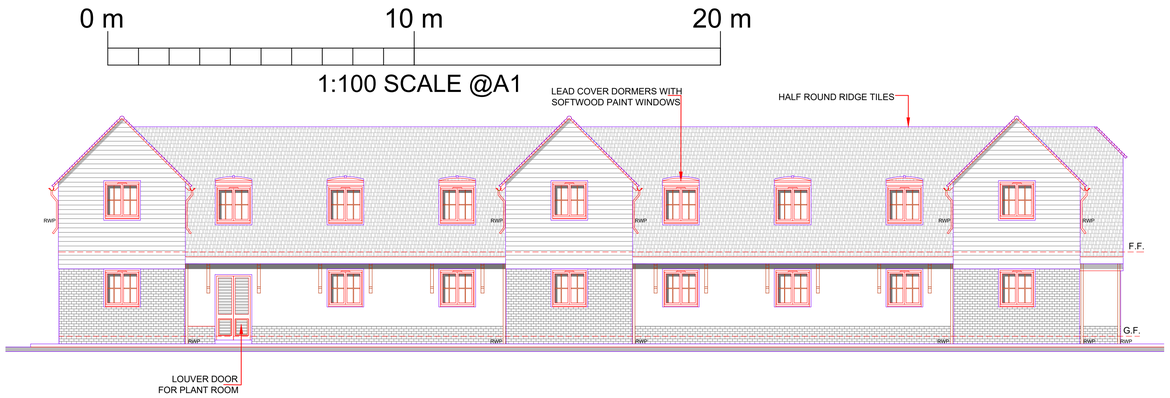

02 AR03 **SOUTH ELEVATION**
SCALE 1:100

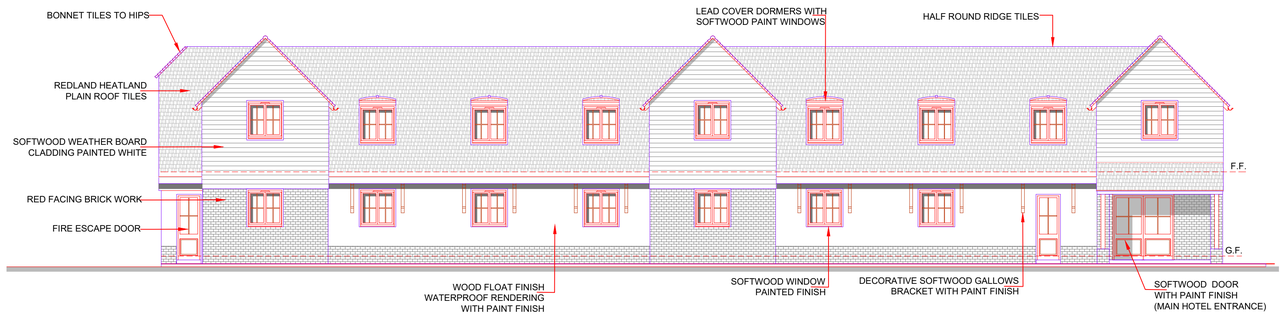

01 AR03 **NORTH ELEVATION**
SCALE 1:100

PLANNING APPLICATION

Rev.	Date	Comments
A	11-12-2024	Scale bar

CLIENT:

PROJECT:
PREMIER INN
HEVER COURT ROAD, GRAVESEND

DRAWING TITLE:
EXISTING ELEVATIONS

DRAWN:	MAX	DATE: 13-10-24	
SHEET SIZE:	A1	SCALE: 1:100 @ A1	
PROJECT NO.:		DRAWING NO.: HCR- 03	REV.: A