



LOCATION PLAN

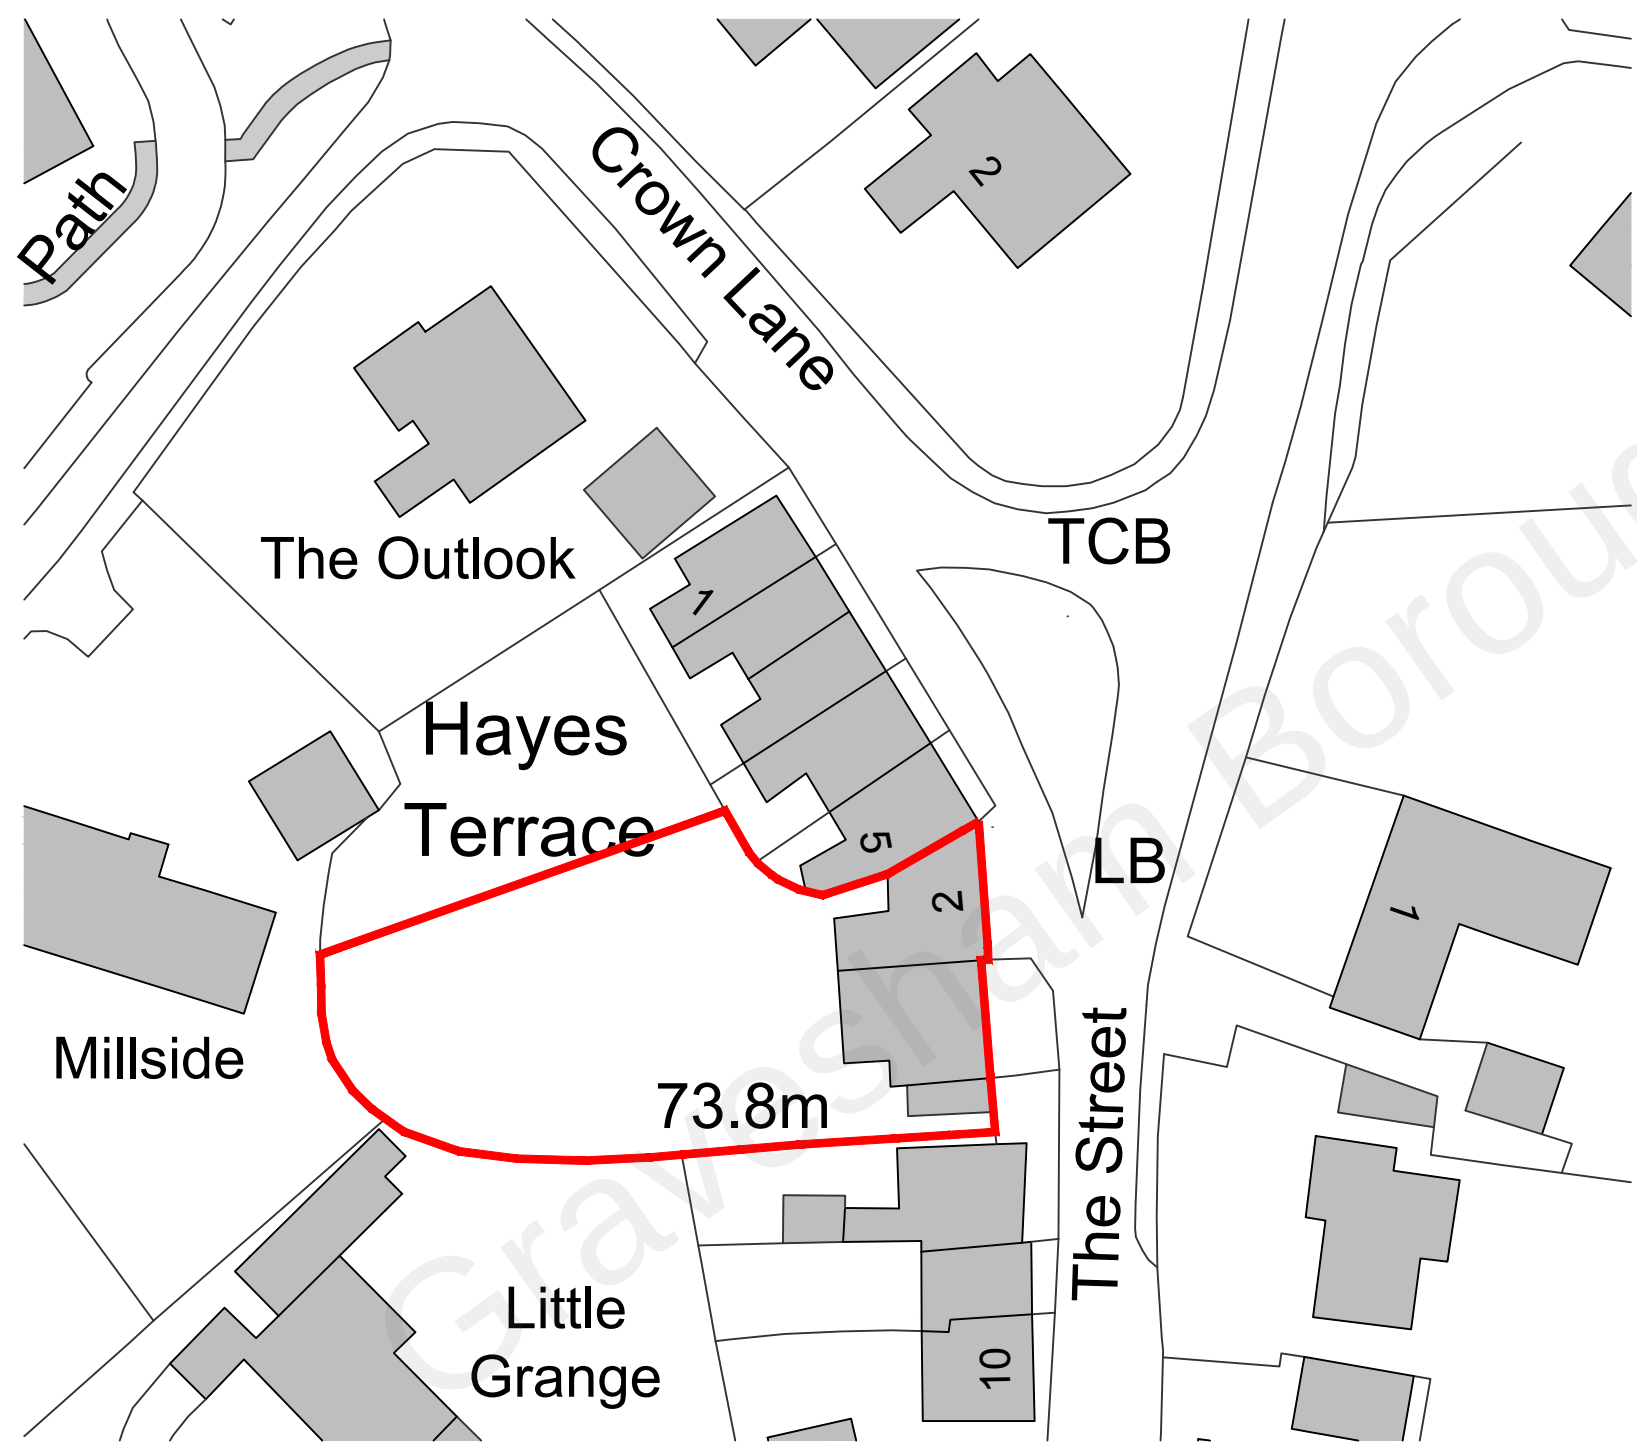

Ordnance Survey, (c) Crown Copyright 2022. All rights reserved. Licence number 100022432

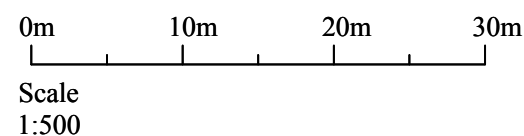

NOTES:

REV.	DESCRIPTION	BY	DATE

This is a CAD Drawing
No responsibility is taken for any dimensions obtained by measuring or scaling from this drawing and no reliance may be placed on such dimensions. If no dimensions are given, it is the responsibility of the recipient to ascertain the dimension. The sizing of all structural and service elements must always be checked against the relevant consultants drawings.

COPYRIGHT RESERVED
Copying or reproduction of this drawing or electronic data without the written consent of Liberty Watts is not permitted.

Liberty Rose Architects

Chartered Architects | Conservation | Historic Buildings

BELLA VISTA,
CITY ROAD,
RADNAGE,
HIGH WYCOMBE,
BUCKS,
HP14 4DW

T:07837005192
E:libby.watts@gmail.com
W:www.libertyrosedesign.co.uk

DRAWN: LW	CHECKED:
-----------	----------

CLIENT:	Nicola Sparks-Sanders and Mark Sanders
PROJECT:	The Old Post Office, 4 The Street
	Shorne, Kent. DA12 3EA
TITLE:	Location Plan
	Existing
ISSUE:	Planning
SCALE:	1:500 @ A3
DATE:	April 2022
DWG NO:	1043-01
R:	0