



The Contractor is to check all dimensions on site and report any discrepancies to the Contract Administrator. This drawing is to be read in conjunction with all other standard documentation.

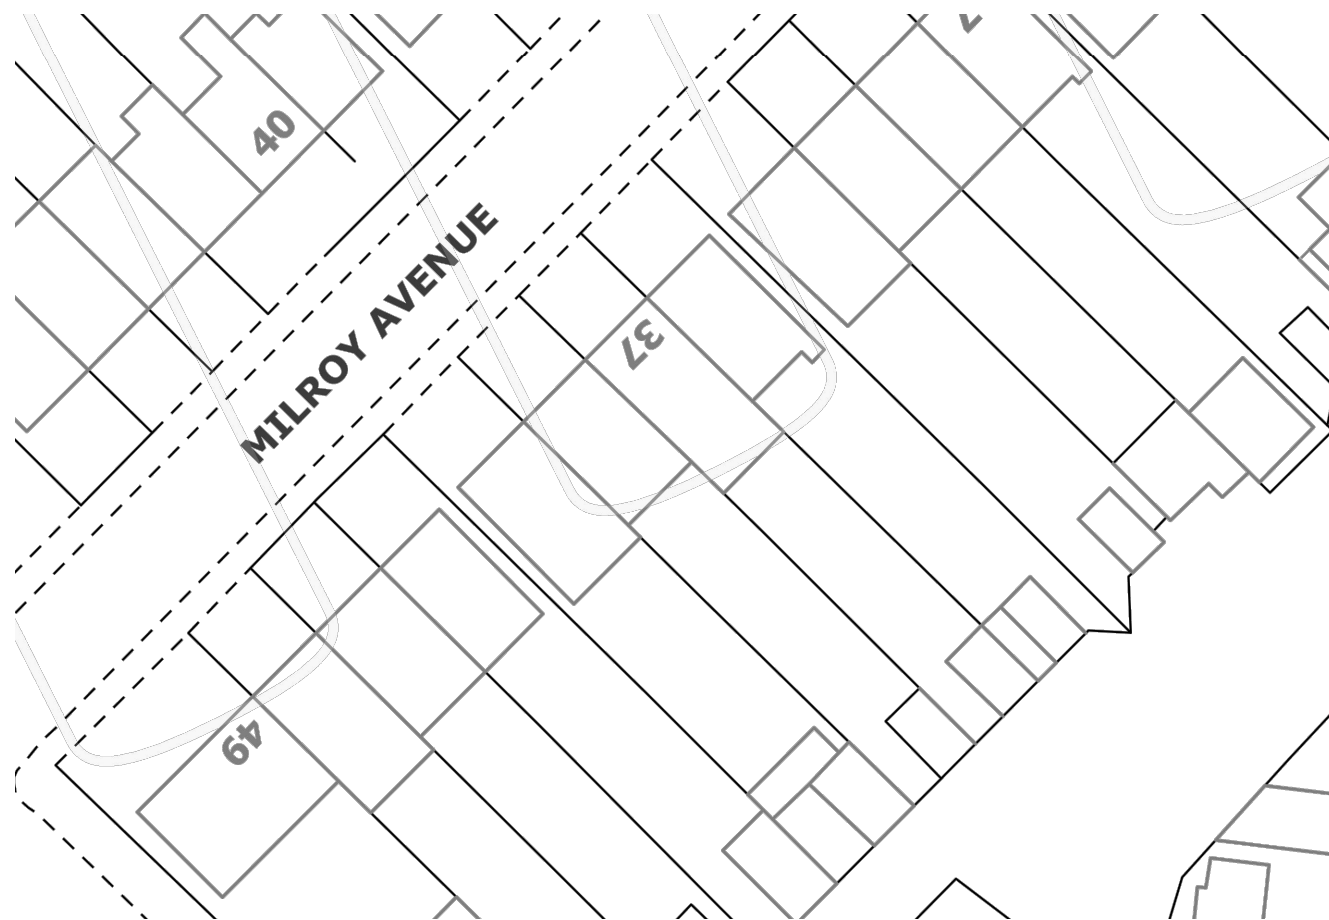


EXISTING BLOCK PLAN - SCALE 1:500

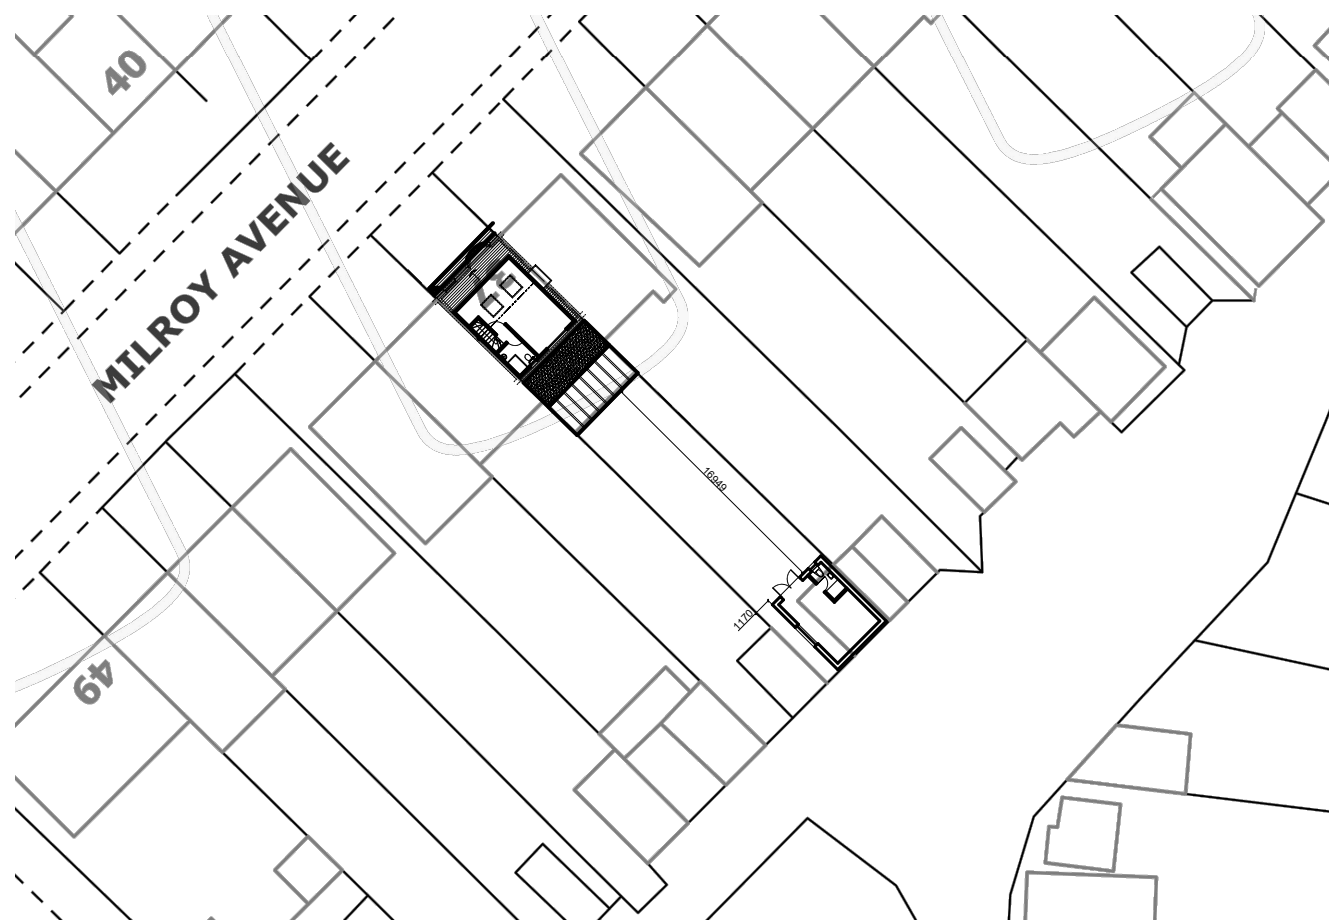

PROPOSED BLOCK PLAN - SCALE 1:500



LOCATION PLAN - SCALE 1:1250

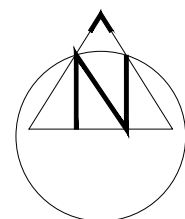

rev.	description	date	chkd.
Design And Plan CONSULTANTS 93 Cotmandene Crescent, Orpington, Kent BR5 2RA 020 3004 9238 07931 931 035 s.nagpal@dapconsultants.co.uk www.dapconsultants.co.uk			
project : 37 Milroy Avenue Gravesend			
drawing title : Location Plan and Block Plans			
drawn: MV		chkd : SS	date: 24.06.2026
status: Permitt. Develop.			scale: 1:500@A3
proj no : 2980		drg no: 01	rev no: