



Proposed
Flank Elevation
(South-east facing)

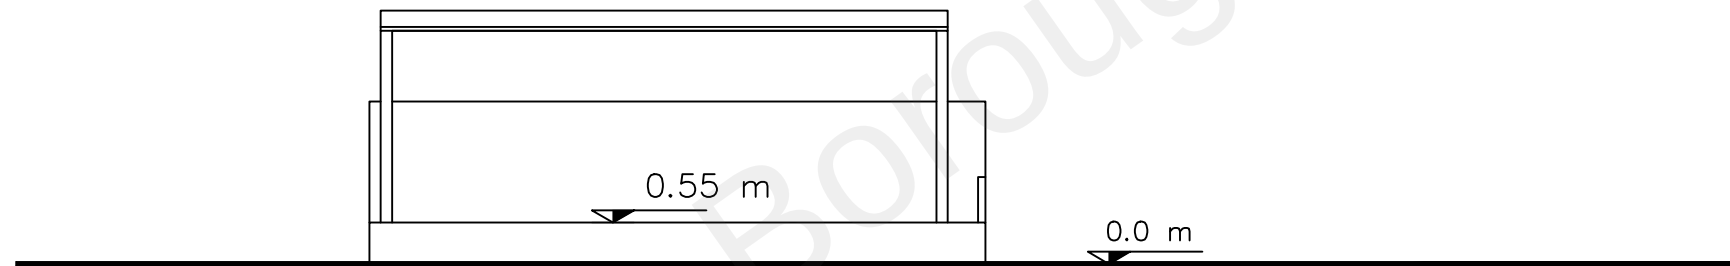

Proposed
Flank Elevation
(North-west facing)

TITLE:
56 Downs Rd, Istead Rise,
Gravesend,
DA13 9HG

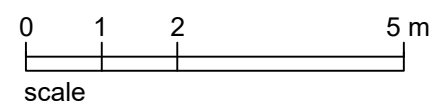

CLIENT:
Veli Veli

DATE:
June 2022

SCALE:
1:100@A3

DRAWING TITLE:
Proposed NW
Elevation

DRAWING NO:
Pr202

Planning application

HoC Studio

HoC Studio Ltd.

5-7 Tanner Street,
SE1 3LE, London
Tel: 0208 133 7255

E-mail: info@hocarchitects.co.uk