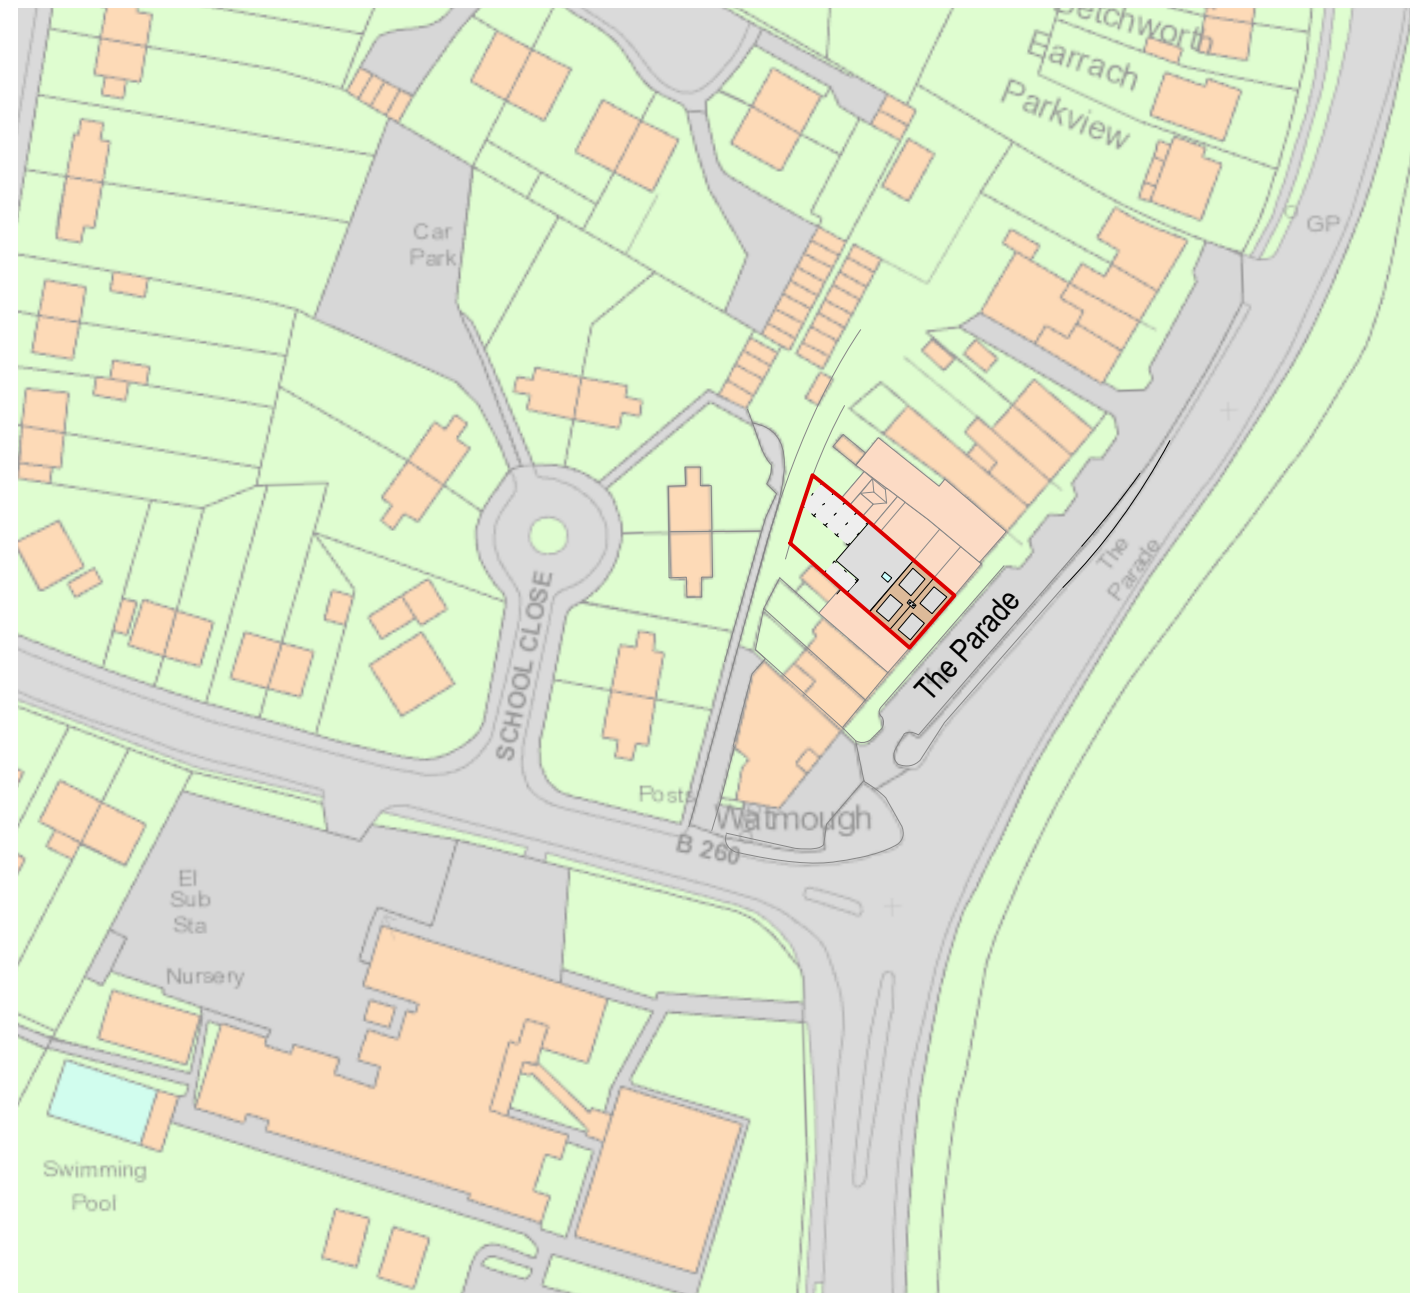


CLIENT;	Halil Ersungur		
PROJECT;	4 & 5The Parade Meopham DA13 0JL		
TITLE;	location plan & block plan existing		
SCALE;	1-1250 & 200		DATE; May '23 DRAWN; GB
DRAWING NUMBER	21-29-21		