




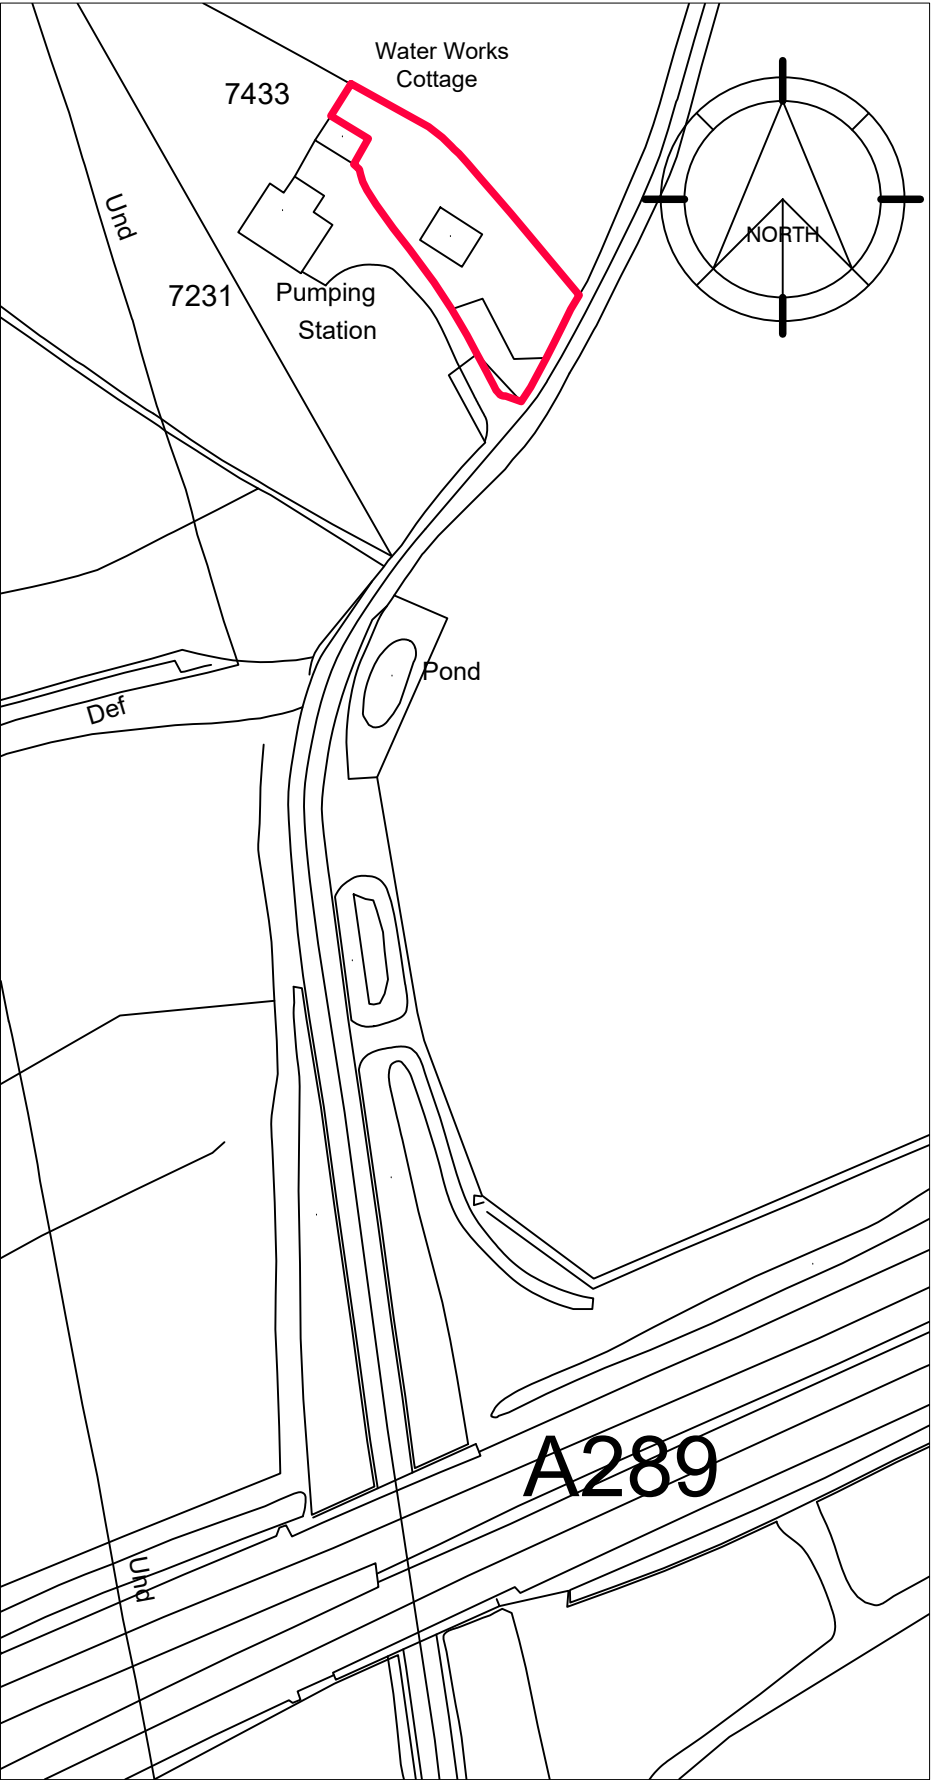

SITE LOCATION PLAN 1:1250

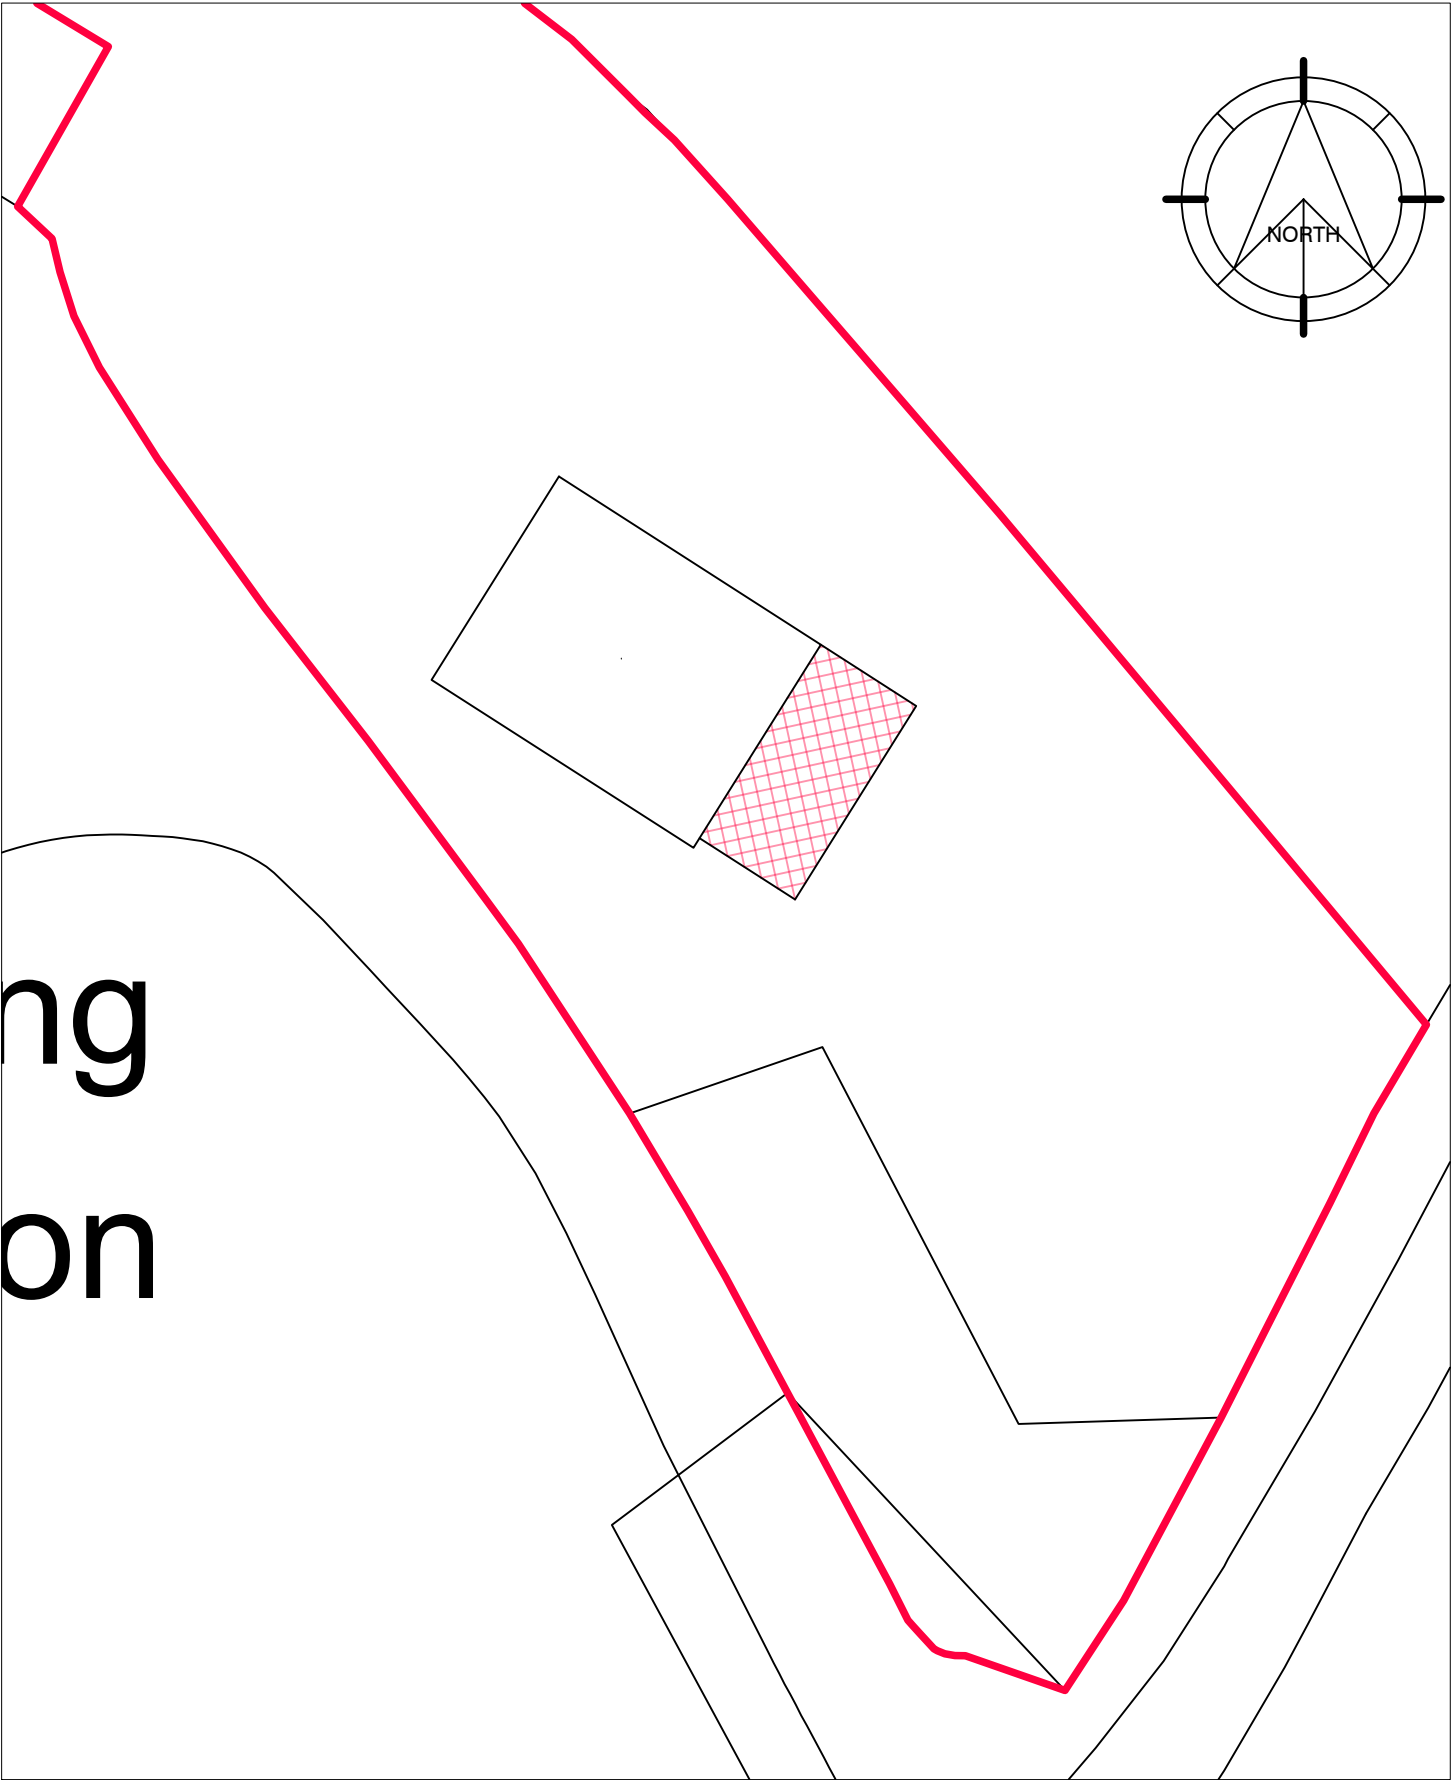

PROPOSED BLOCK PLAN 1:200

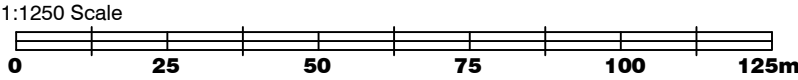

3 Mays Cottages, Platt Common, Platt, Sevenoaks TN15 8JX - Tel: 07525 863029 - david@djmarchitect.co.uk - www.djmarchitect.co.uk

CLIENT
Mr Ben Harvey

PROJECT
Waterworks Cottage
Crutches Lane, Higham
Rochester, Kent ME3 7DJ

DRAWING
Site Location Plan
and Proposed Block Plan

Scale	Date	Drg No
1:1250@A3	10-05-2024	M543/P01