


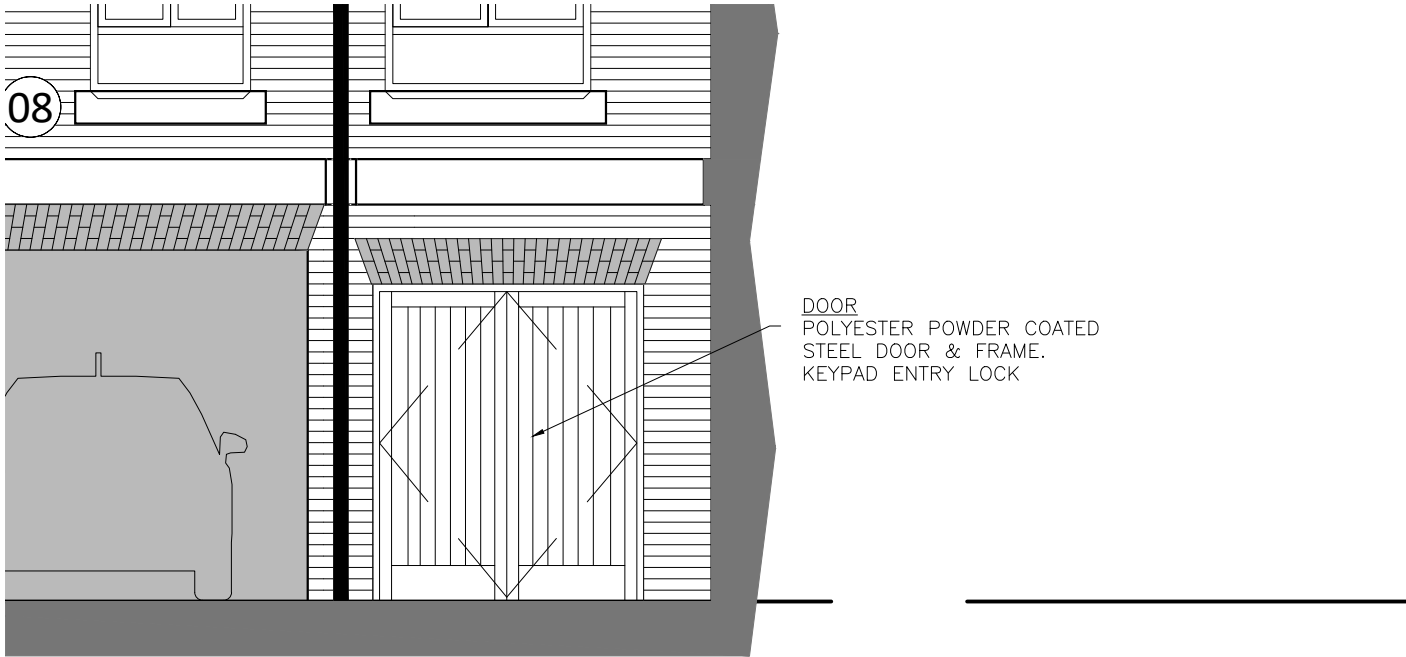


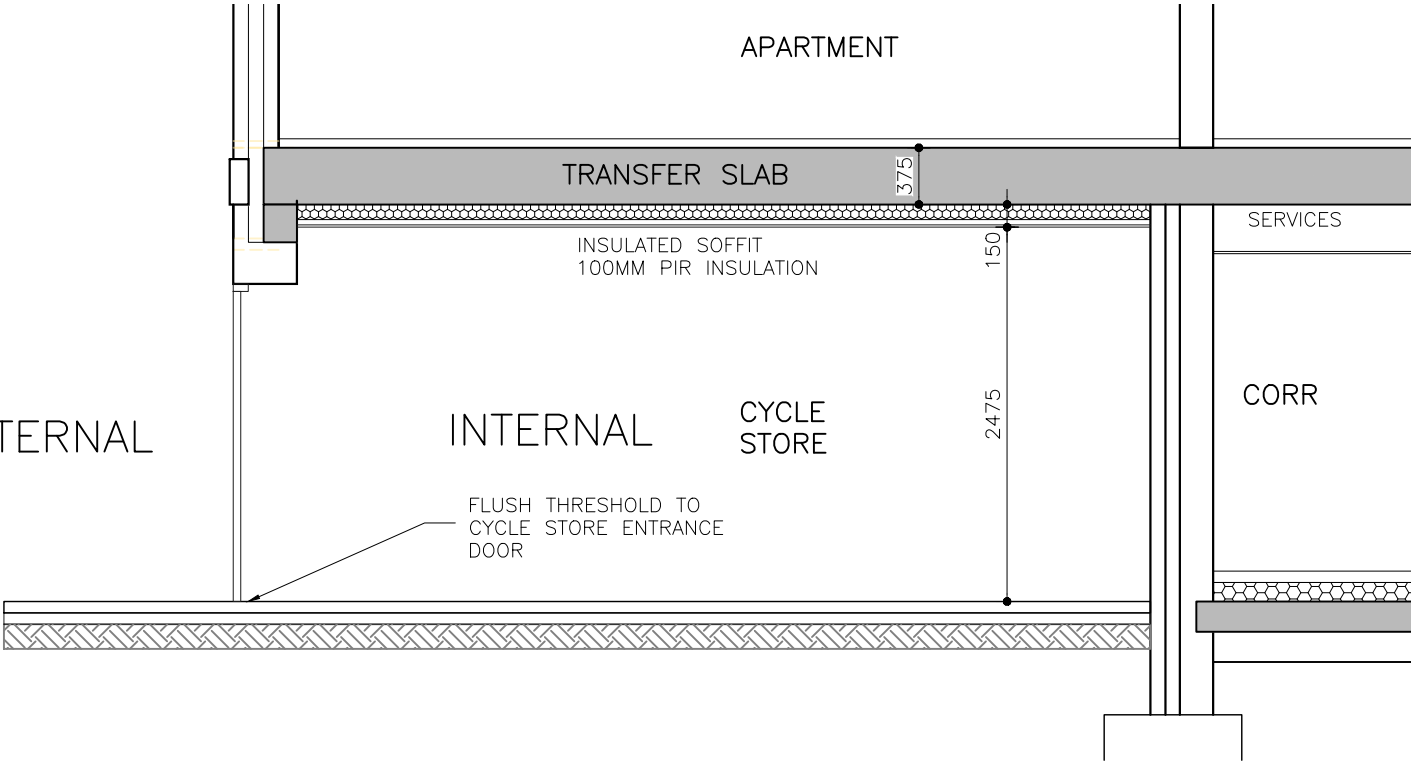

CYCLE STORE EXTERNAL ELEVATION
SCALE 1:50

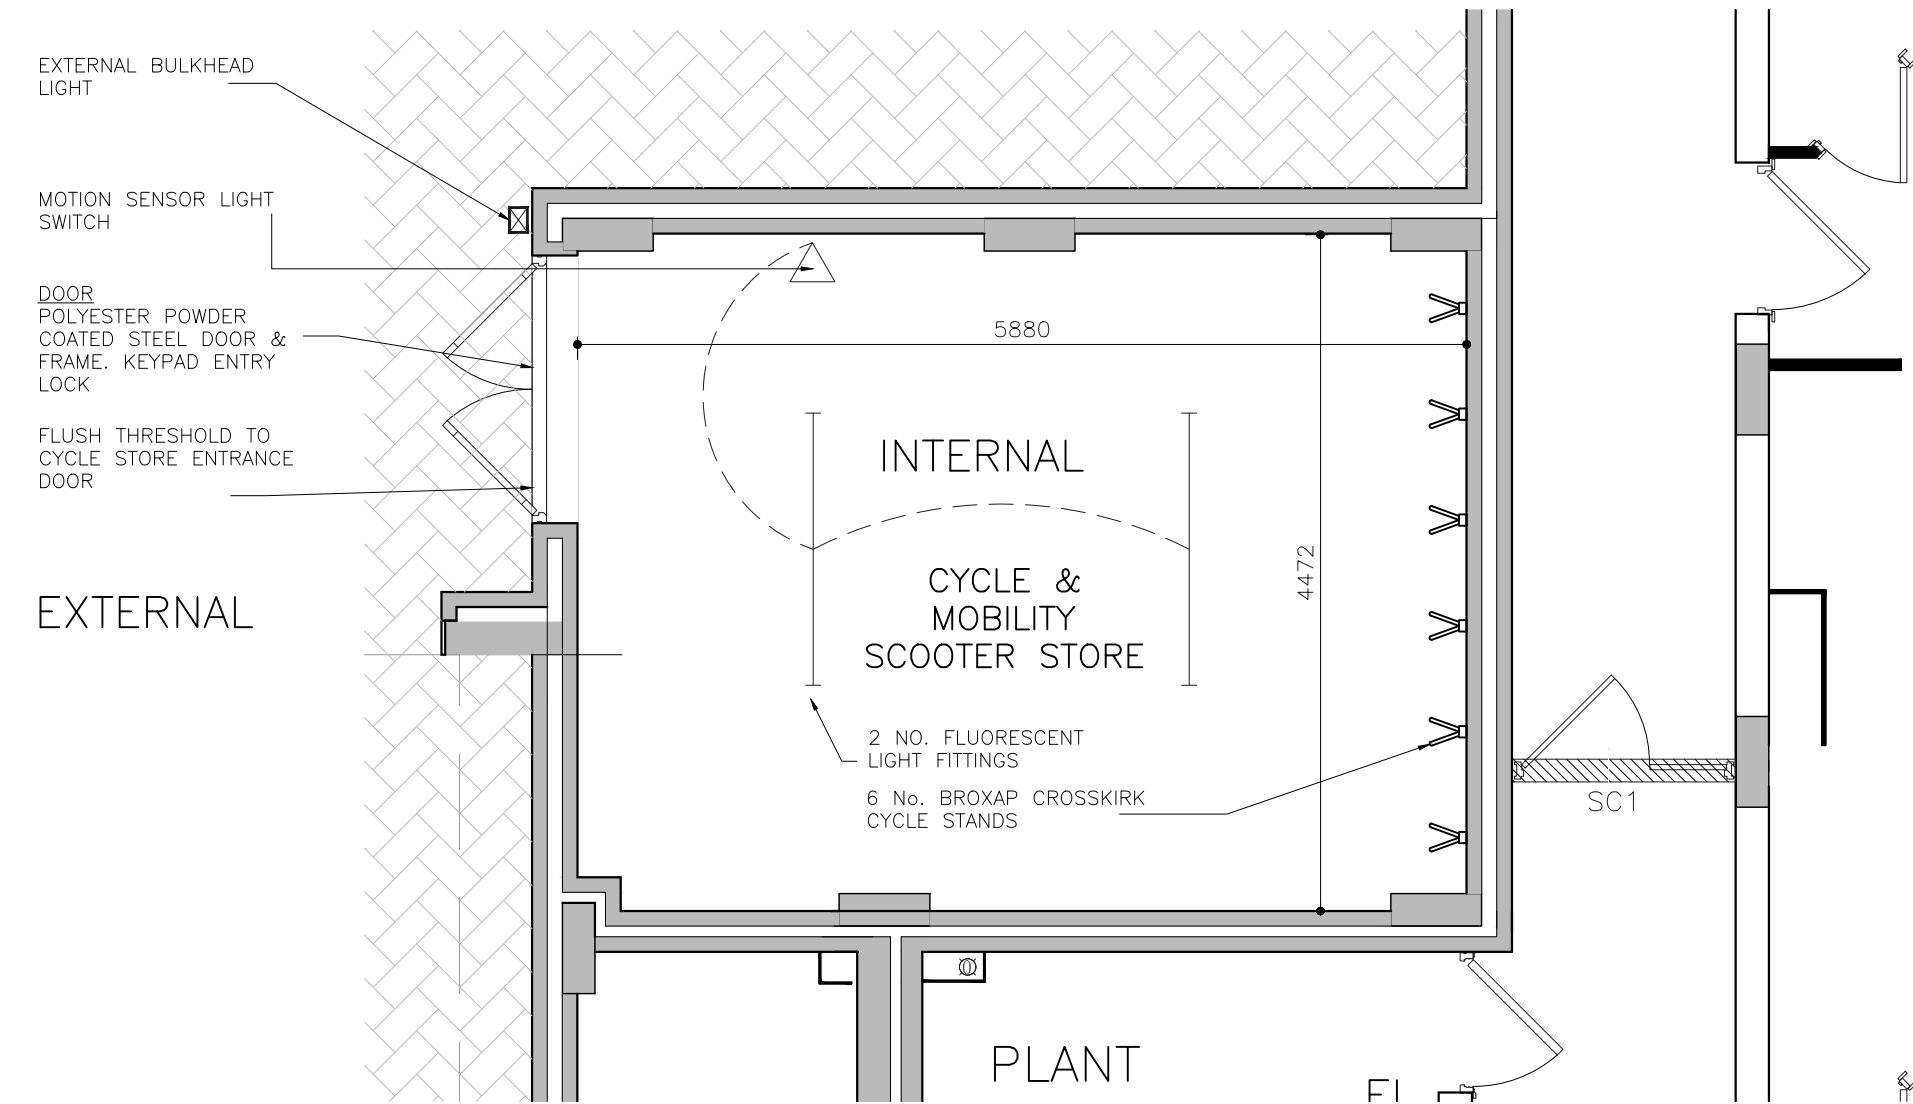


CYCLE STORE SECTION
SCALE 1:50

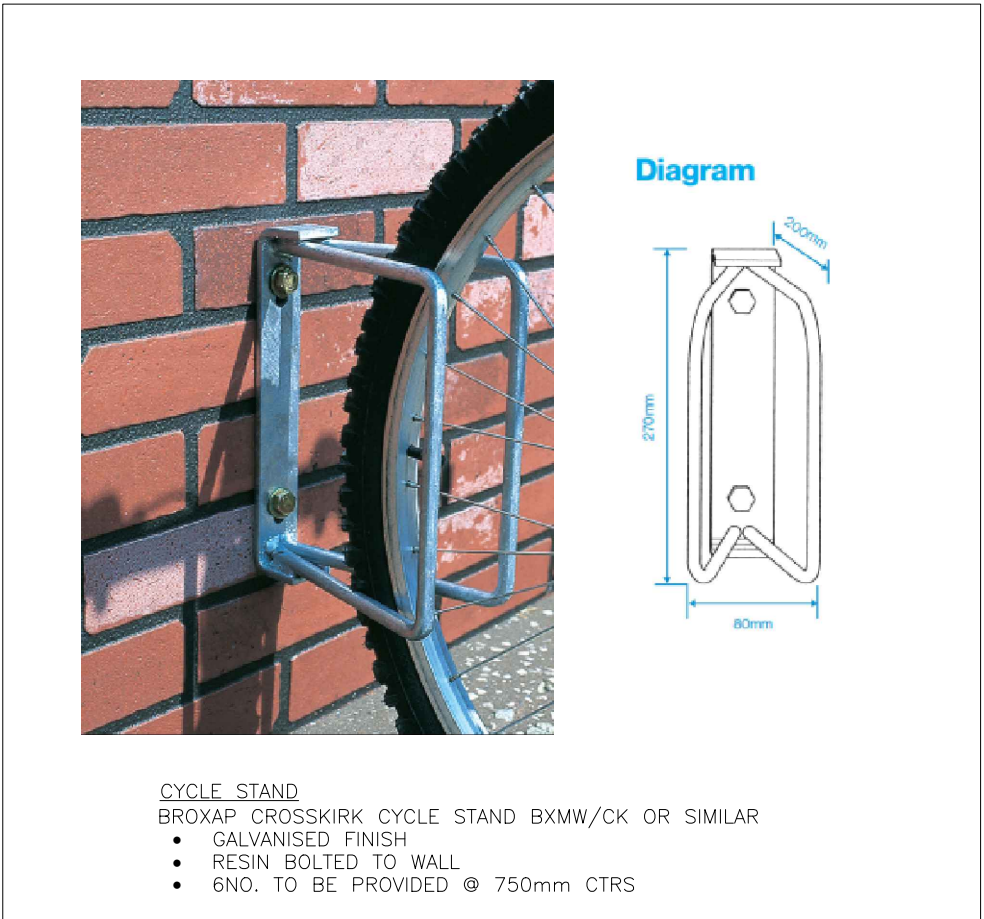

CYCLE STORE PLAN
SCALE 1:50

0 0.5m 1.0m 1.5m 2.0m 2.5m 5.0m
SCALE 1:50

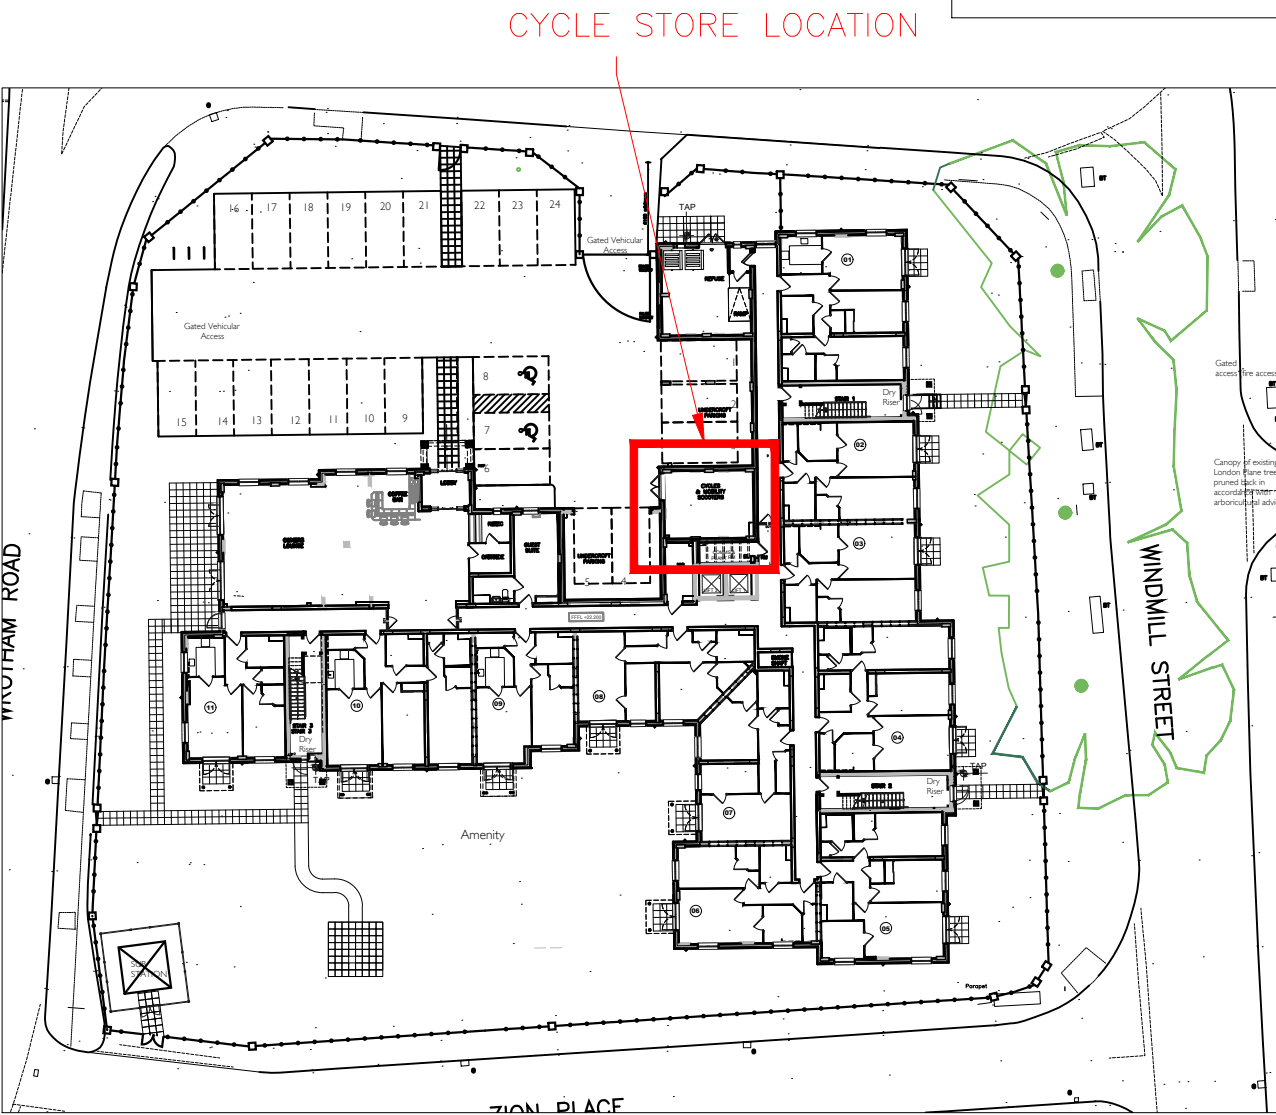

CYCLE STORE LOCATION
SCALE 1:500

0 5m 10m 15m 20m 25m 50m
SCALE 1:500

BUDGET ISSUE			
Checked by		Date	
Approved by			

Revisions

Rev.	Date	By

COPYRIGHT ACT APPLIES

WHERE ANY CONFLICT OCCURS, COMPANY STANDARD SPECIFICATION IS TO TAKE PRECEDENT OVER THIS DRAWING UNLESS OTHERWISE NOTED IN WRITING

ALL DIMENSIONS TO BE CHECKED ON SITE
WORK TO FIGURED DIMENSIONS ONLY
REPORT DISCREPANCIES TO THE ARCHITECT
AT ONCE BEFORE PROCEEDING

Churchill
Retirement Living

©CHURCHILL RETIREMENT LIVING

Project Title
PROPOSED RETIREMENT LIVING APARTMENTS
FORMER POLICE STATION
133 WINDMILL STREET
GRAVESEND
DA12 1DB

Drawing Title
PROPOSED INTERNAL CYCLE STORE

Scale	1:50 @ A1	Date	July 2023
Drawn	PJH	Checked	---
Drawing No.		Rev.	
CRL : 20085GD : 710		-	