


SITE MAP

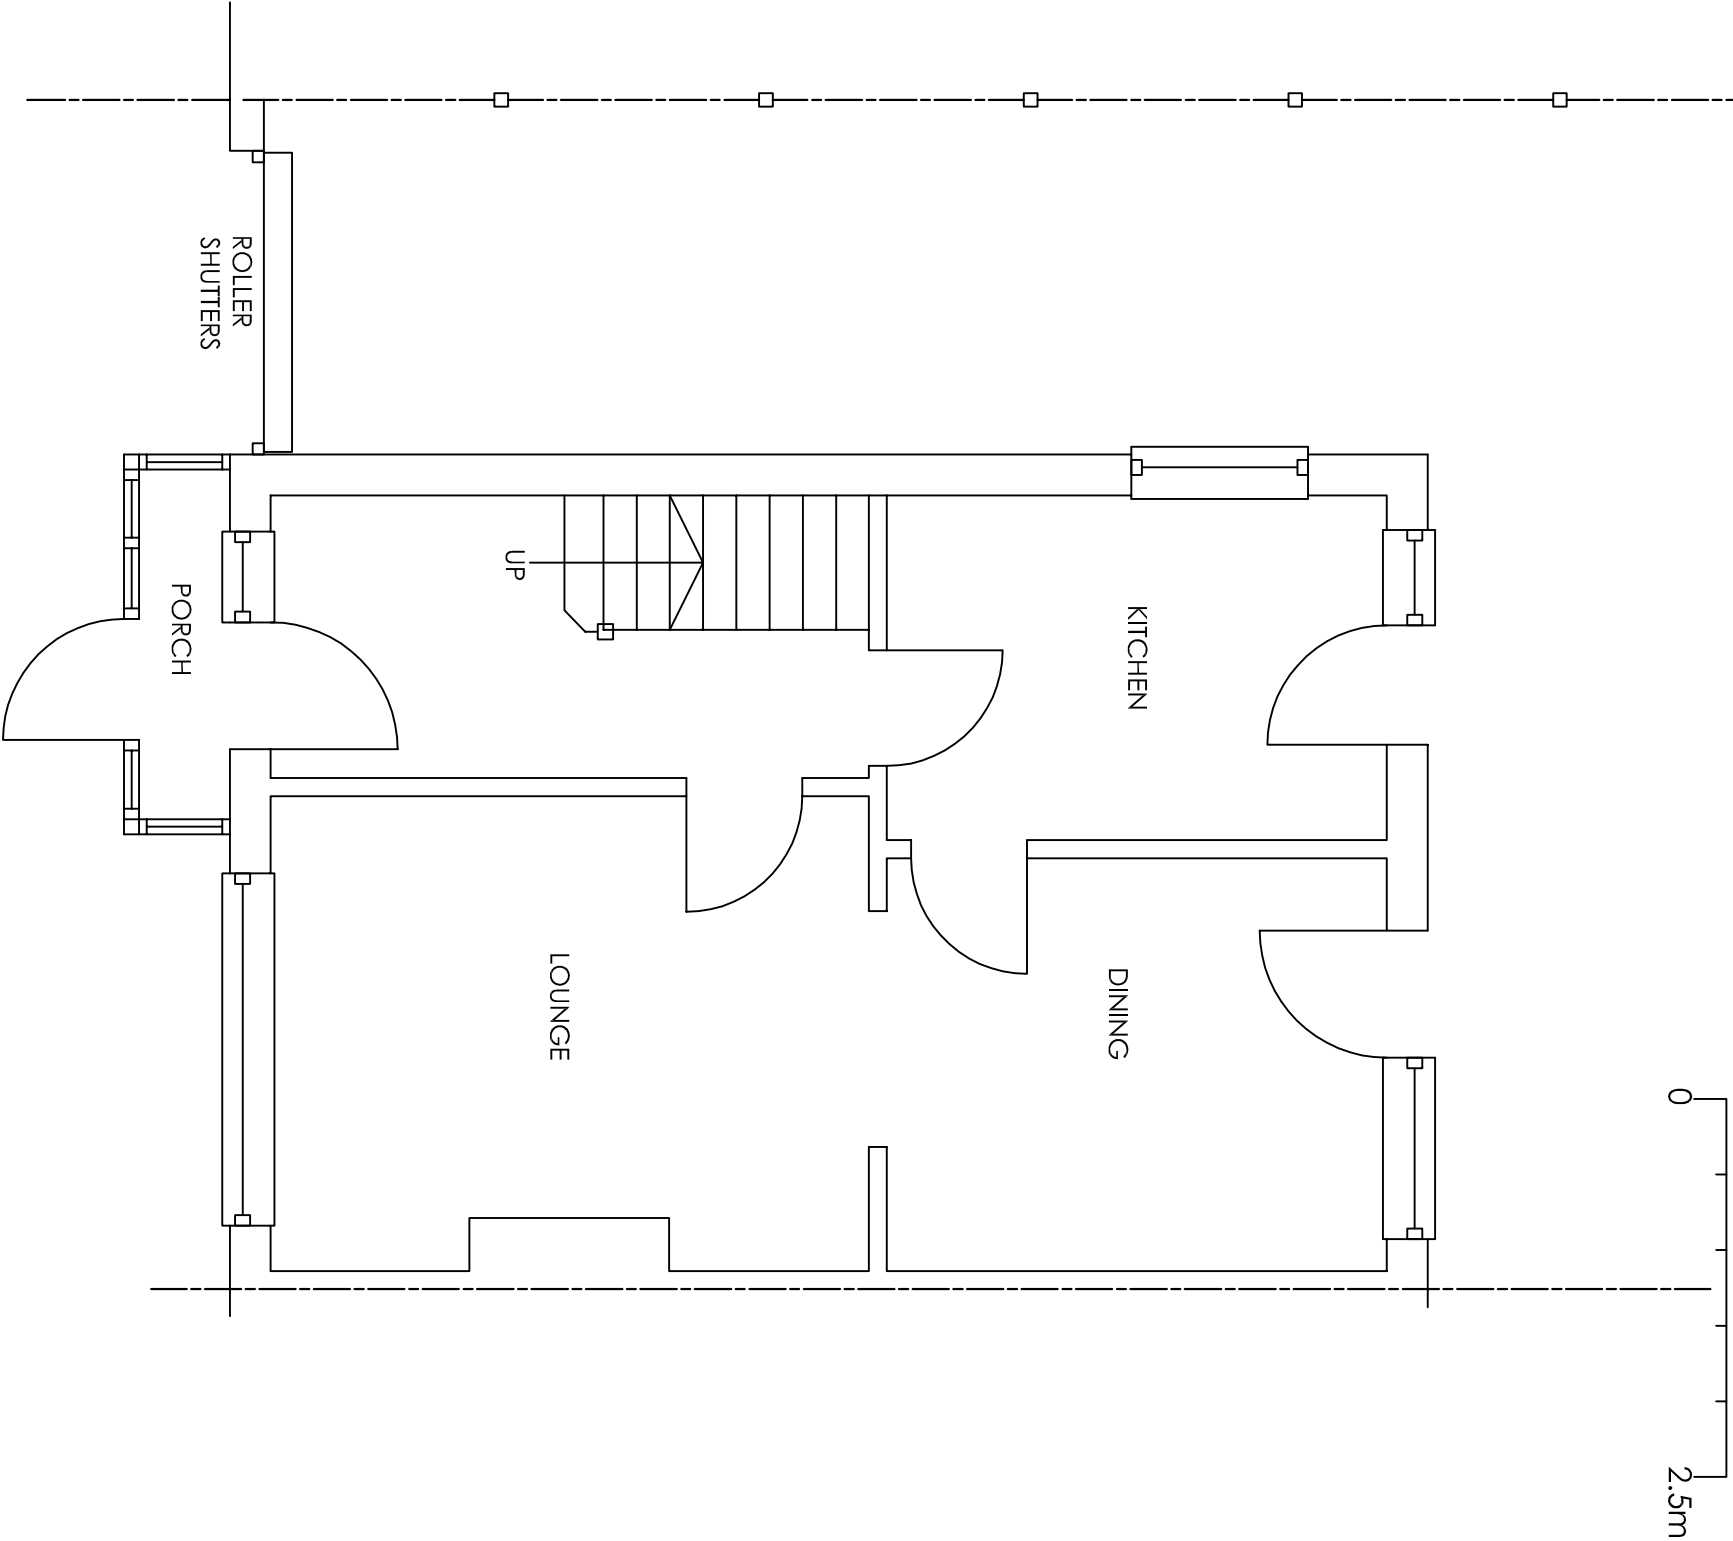

EXISTING GF

Project Mr C Singh 87 Pepper Hill Northfleet Gravesend Kent DA11 8EN

Erection of front porch and two storey side extension with wrap round GF rear extension, demolish garage and erect rear garden outbuilding and drop kerb width increased

Drawing Title

GF Plan and Site Map

H Channa

PICAROONS MAIDSTONE ROAD PLATT KENT TN15 8LB
Tel / Fax: 01732 605759 E-mail: hychanna@tiscali.co.uk

Drawn	Date	Scale	Drawing No.
HC	June 23	1:50 1:1250	87PH/A3/O1