


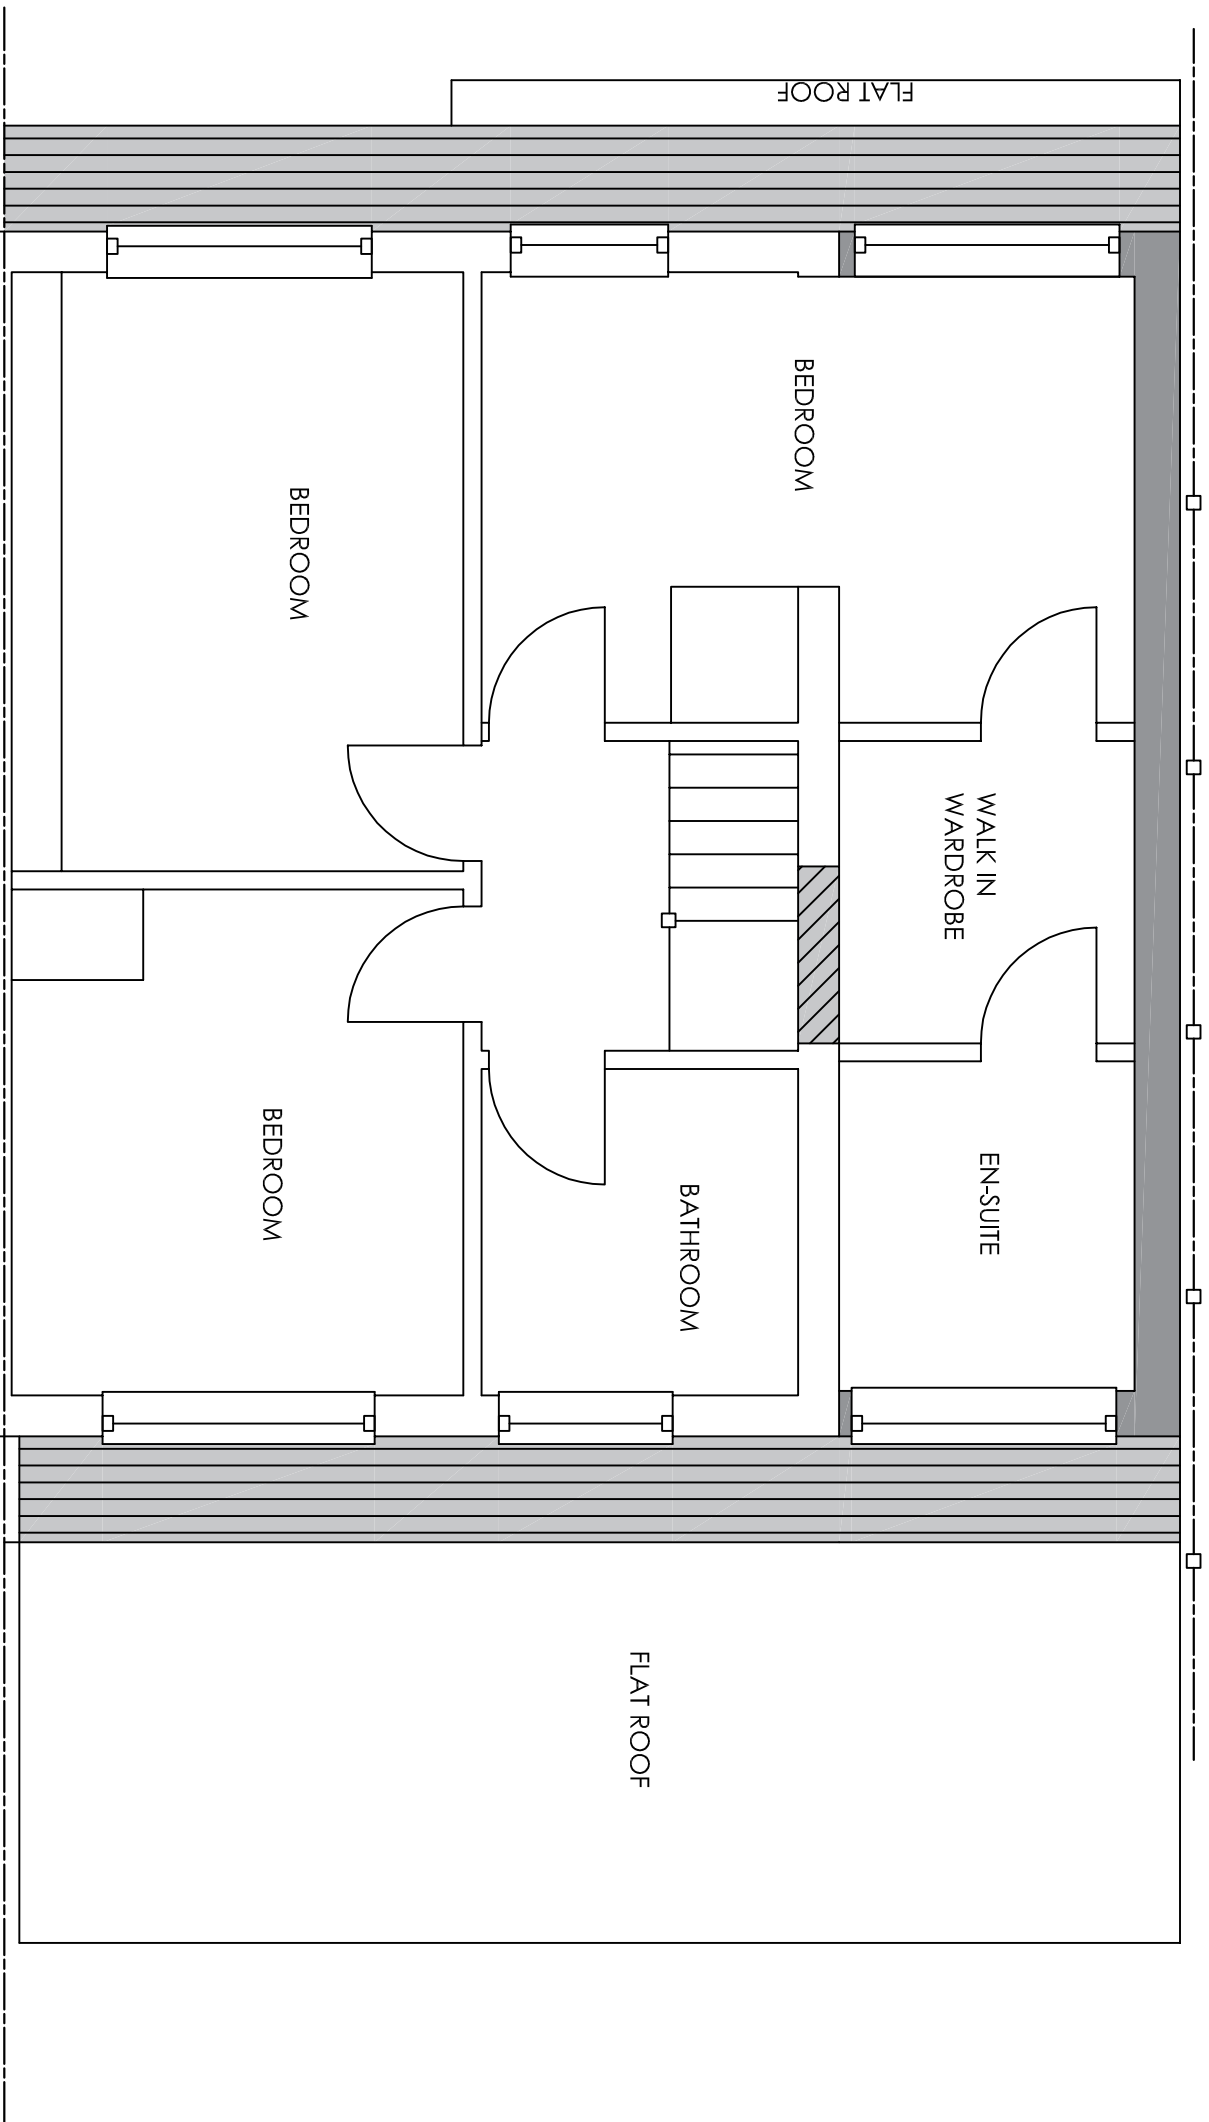

Project
Mr C Singh 87 Pepper Hill Northfleet Gravesend Kent DA11 8EN

Erection of front porch and two storey side extension with wrap round GF rear extension, demolish garage and erect rear garden outbuilding and drop kerb width increased

H Channa

PICAROONS MAIDSTONE ROAD PLATT KENT TN15 8LB
Tel / Fax: 01732 605759 E-mail: hobchanna@tiscali.co.uk

Proposed FF Plan

Drawn	Date	Scale	Drawing No.
HC	June 23	1:50	87PH/A3/04