

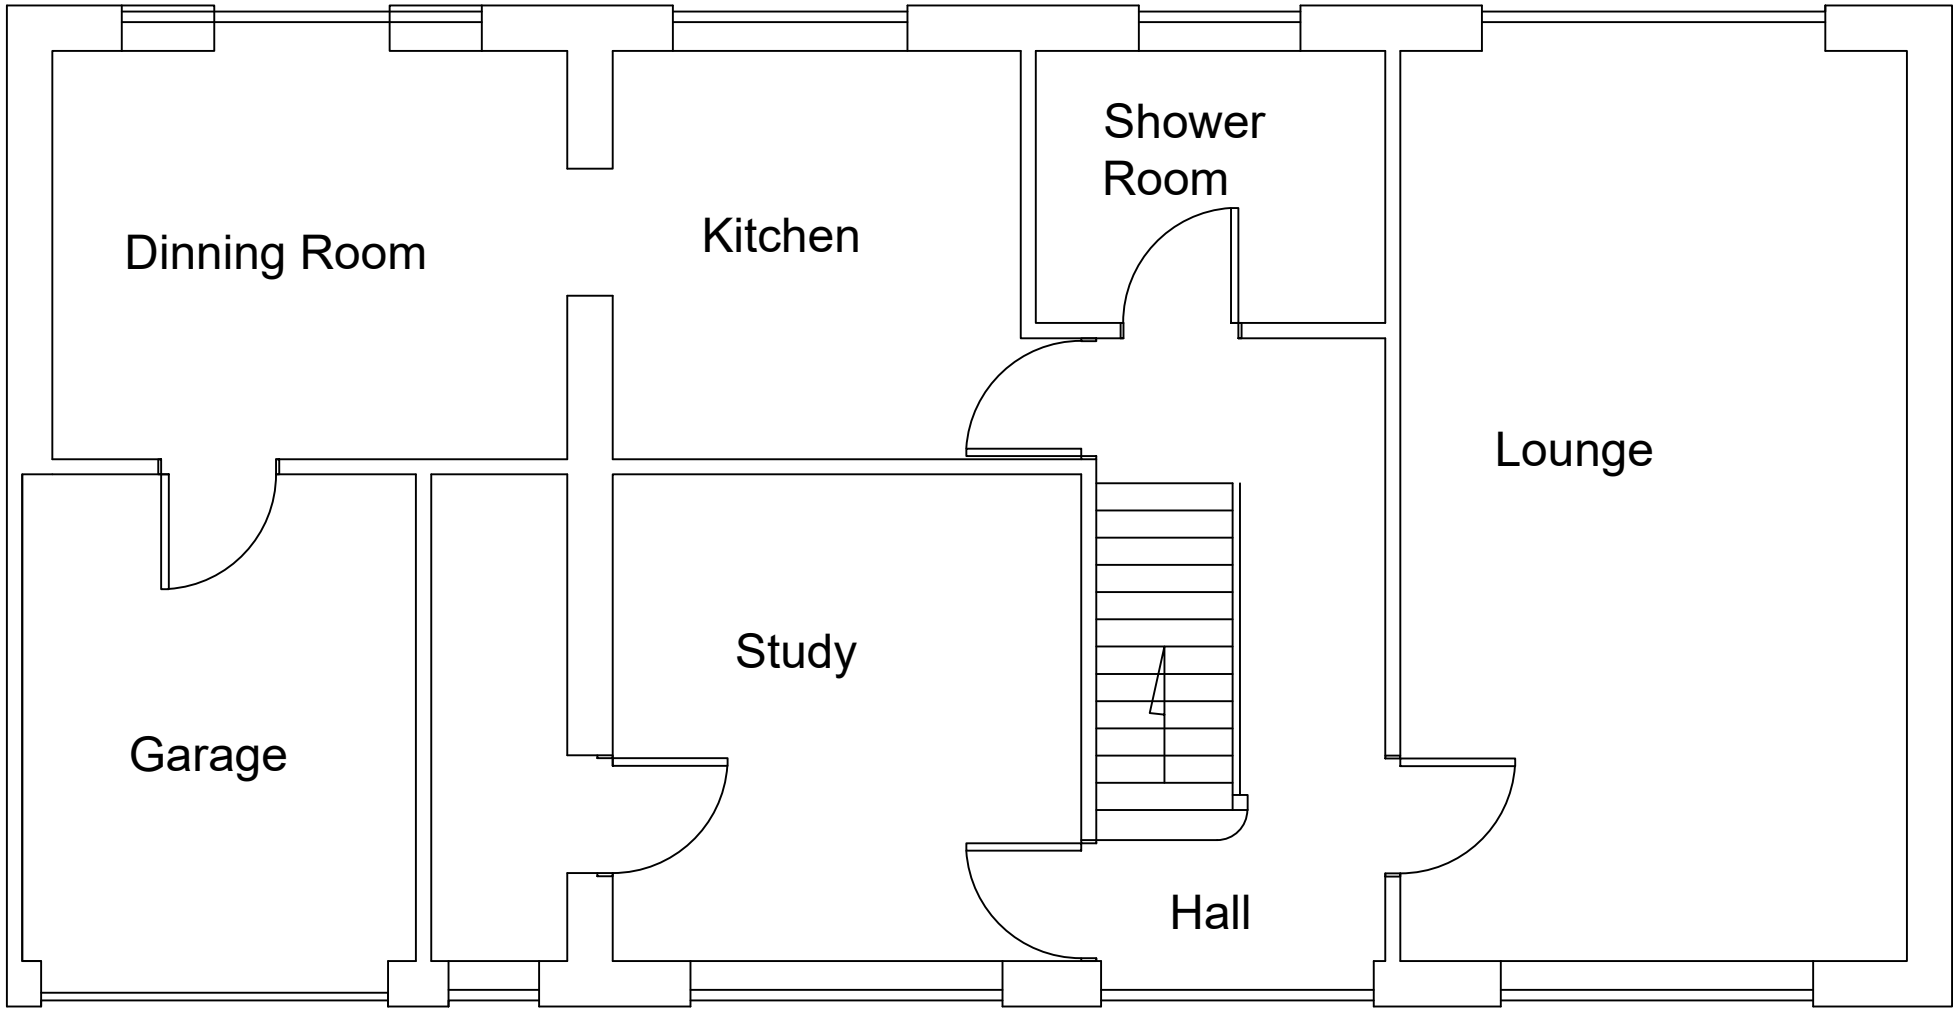


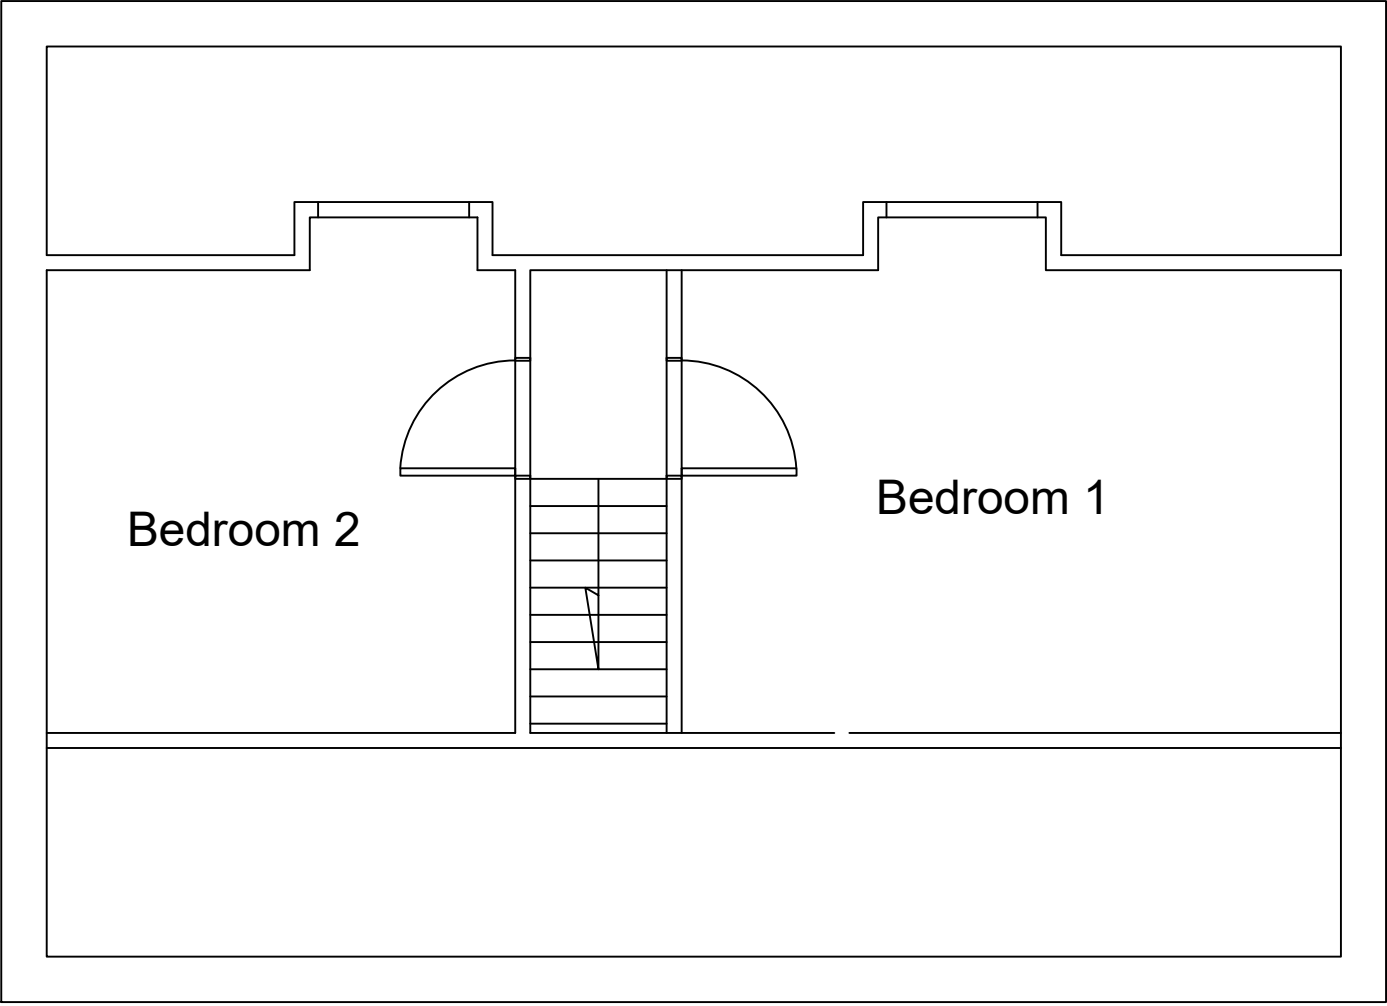

Ground Flr Plan

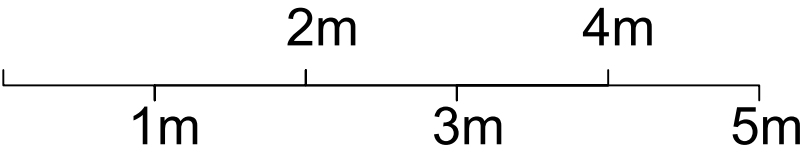

First Flr Plan

|                   |           |            |
|-------------------|-----------|------------|
|                   |           |            |
|                   |           |            |
| -                 | --/--     | -----      |
| REV               | DATE      | AMENDMENTS |
| CLIENT            |           |            |
| Mr&Mrs Hopgood    |           |            |
| Garage Conversion |           |            |
| PROJECT           |           |            |
| 36 Fairview Rd    |           |            |
| TITLE             |           |            |
| Existing Plan     |           |            |
|                   |           |            |
|                   |           |            |
| SCALE:            | DATE:     | DRAWN BY:  |
| 1: 50 @A1         | 16/07/23  | CS         |
| DRAWING REF:      | REVISION: |            |
| 02                | -         |            |