


36 Fairview Rd

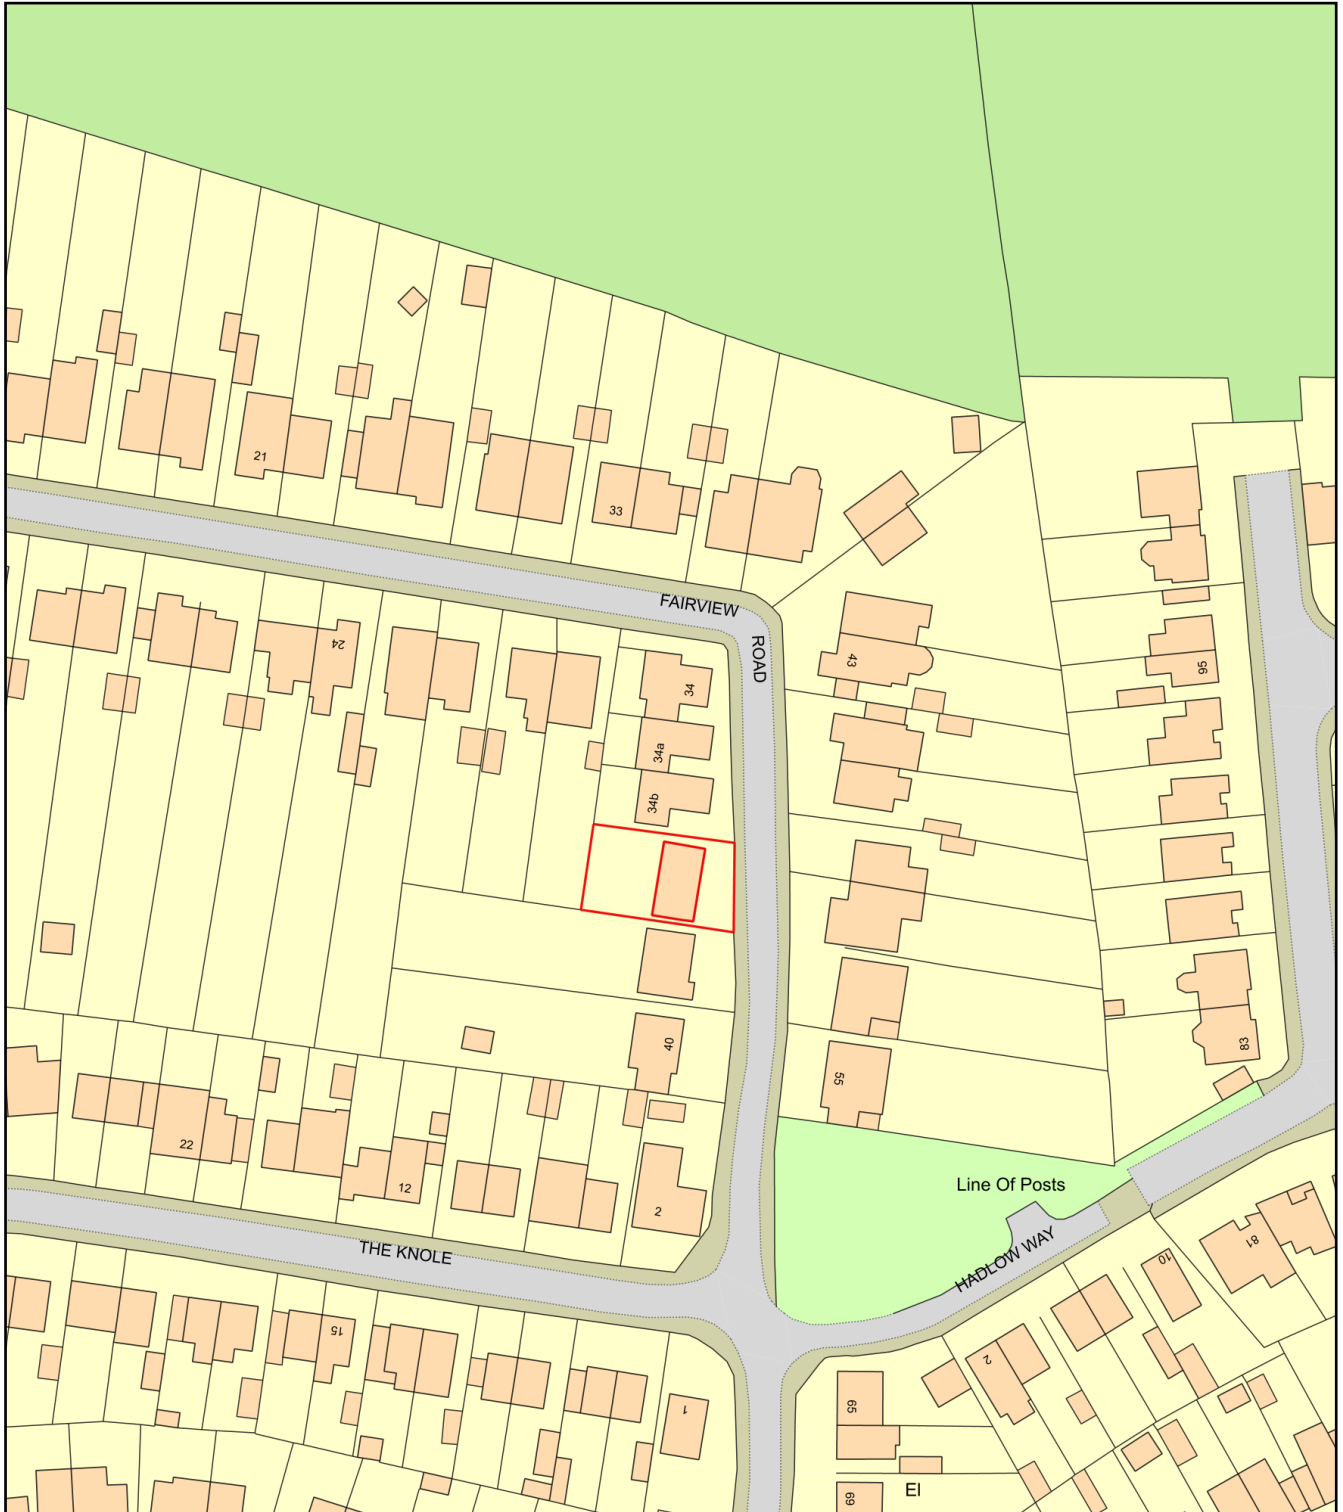

0 50
Metres



Plan Produced for: Mr Richard Hopgood

Date Produced: 16 Jul 2023

Plan Reference Number: TQRQM23197133405429

Scale: 1:1250 @ A4