




ROOM 12 - Facing double door to cellar flap recess noting ground floor level at half door height. No original features.



ROOM 13 - Photograph of original ash window in light well in good working order to be made good and retained incorporating new secondary glazing. No other original features.



ROOM 12 - Facing light well window in room 13 through connecting double doors. No original features

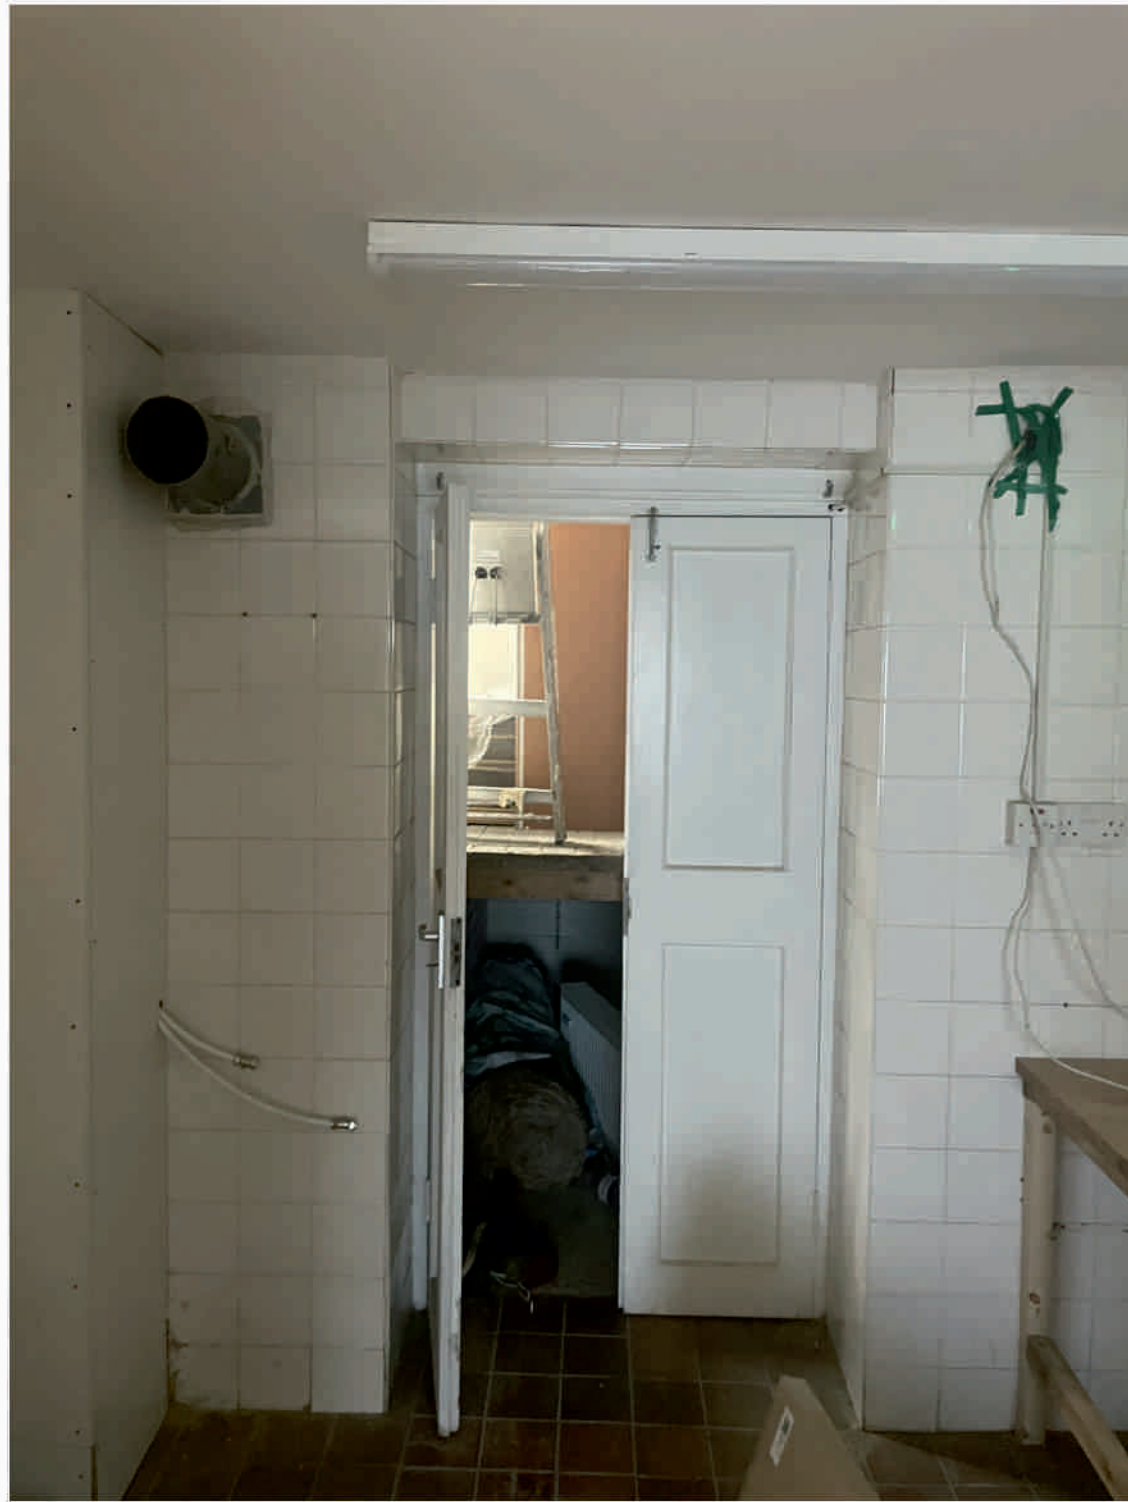


ROOM 12 - Looking toward double doors into cellar flap void and showing rear ground floor level



AREA 11 STAIRS - Looking from room 10 showing stair covered with nosings and carpet. Also shows door the lower cellar level no access. No original features except covered stair.



ROOM 10 - Facing toward fire exist door and external steps to footway under ground floor entrance steps. Partition wall to locked store is shown to the right. No original features.

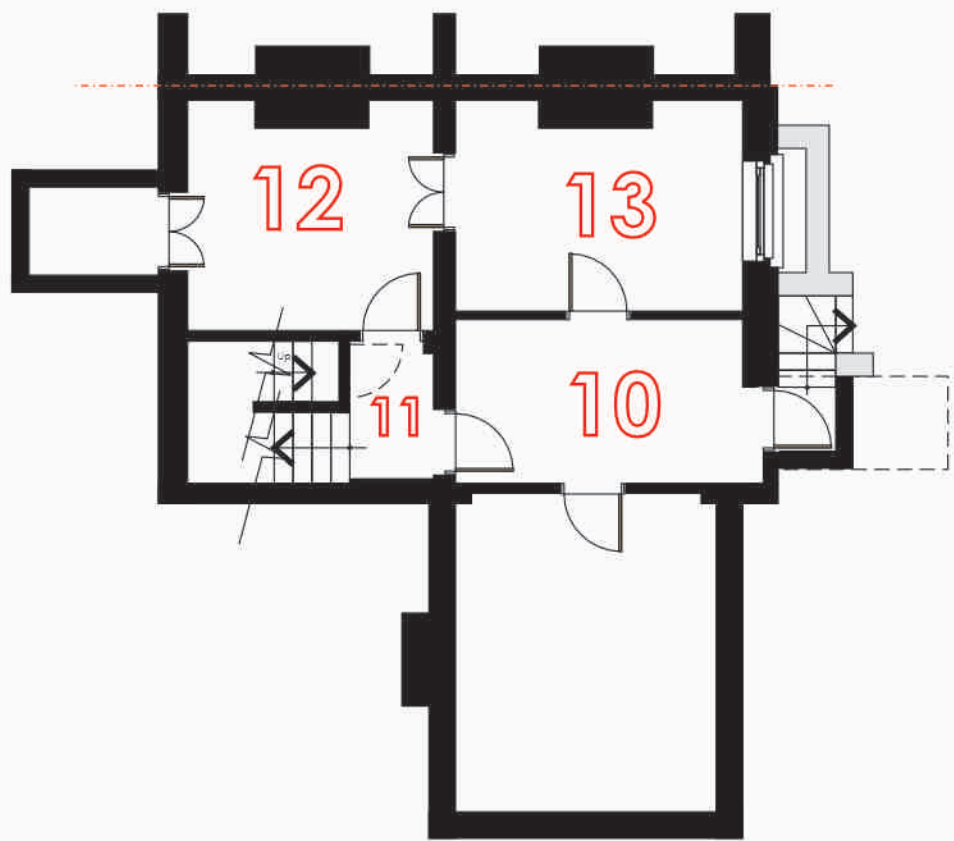

Basement Floor Plan - 1:100 LEGEND