

This drawing and the design are the copyright of **ON Architecture Ltd only**. This drawing should not be copied or reproduced without written consent.




All dimensions are to be checked on site prior to setting out and fabrication and **ON Architecture Ltd** should be notified of any discrepancy prior to proceeding further.

For Construction & Fabrication Purposes - Do not scale from this drawing, use only the illustrated dimensions herein. Additional dimensions are to be requested and checked directly.

Illustrated information from 3rd party consultants/specialists is shown as indicatively only. See other consultant / specialist drawings for full information and detail.

All aspects of the architectural design concerning fire performance / fire safety (whether or not illustrated / annotated) are to be considered as 'For Approval' only, irrespective of the drawing status / suitability.

Key

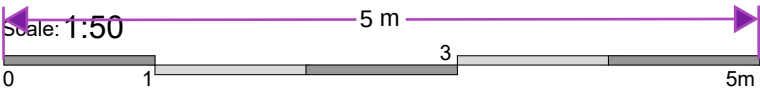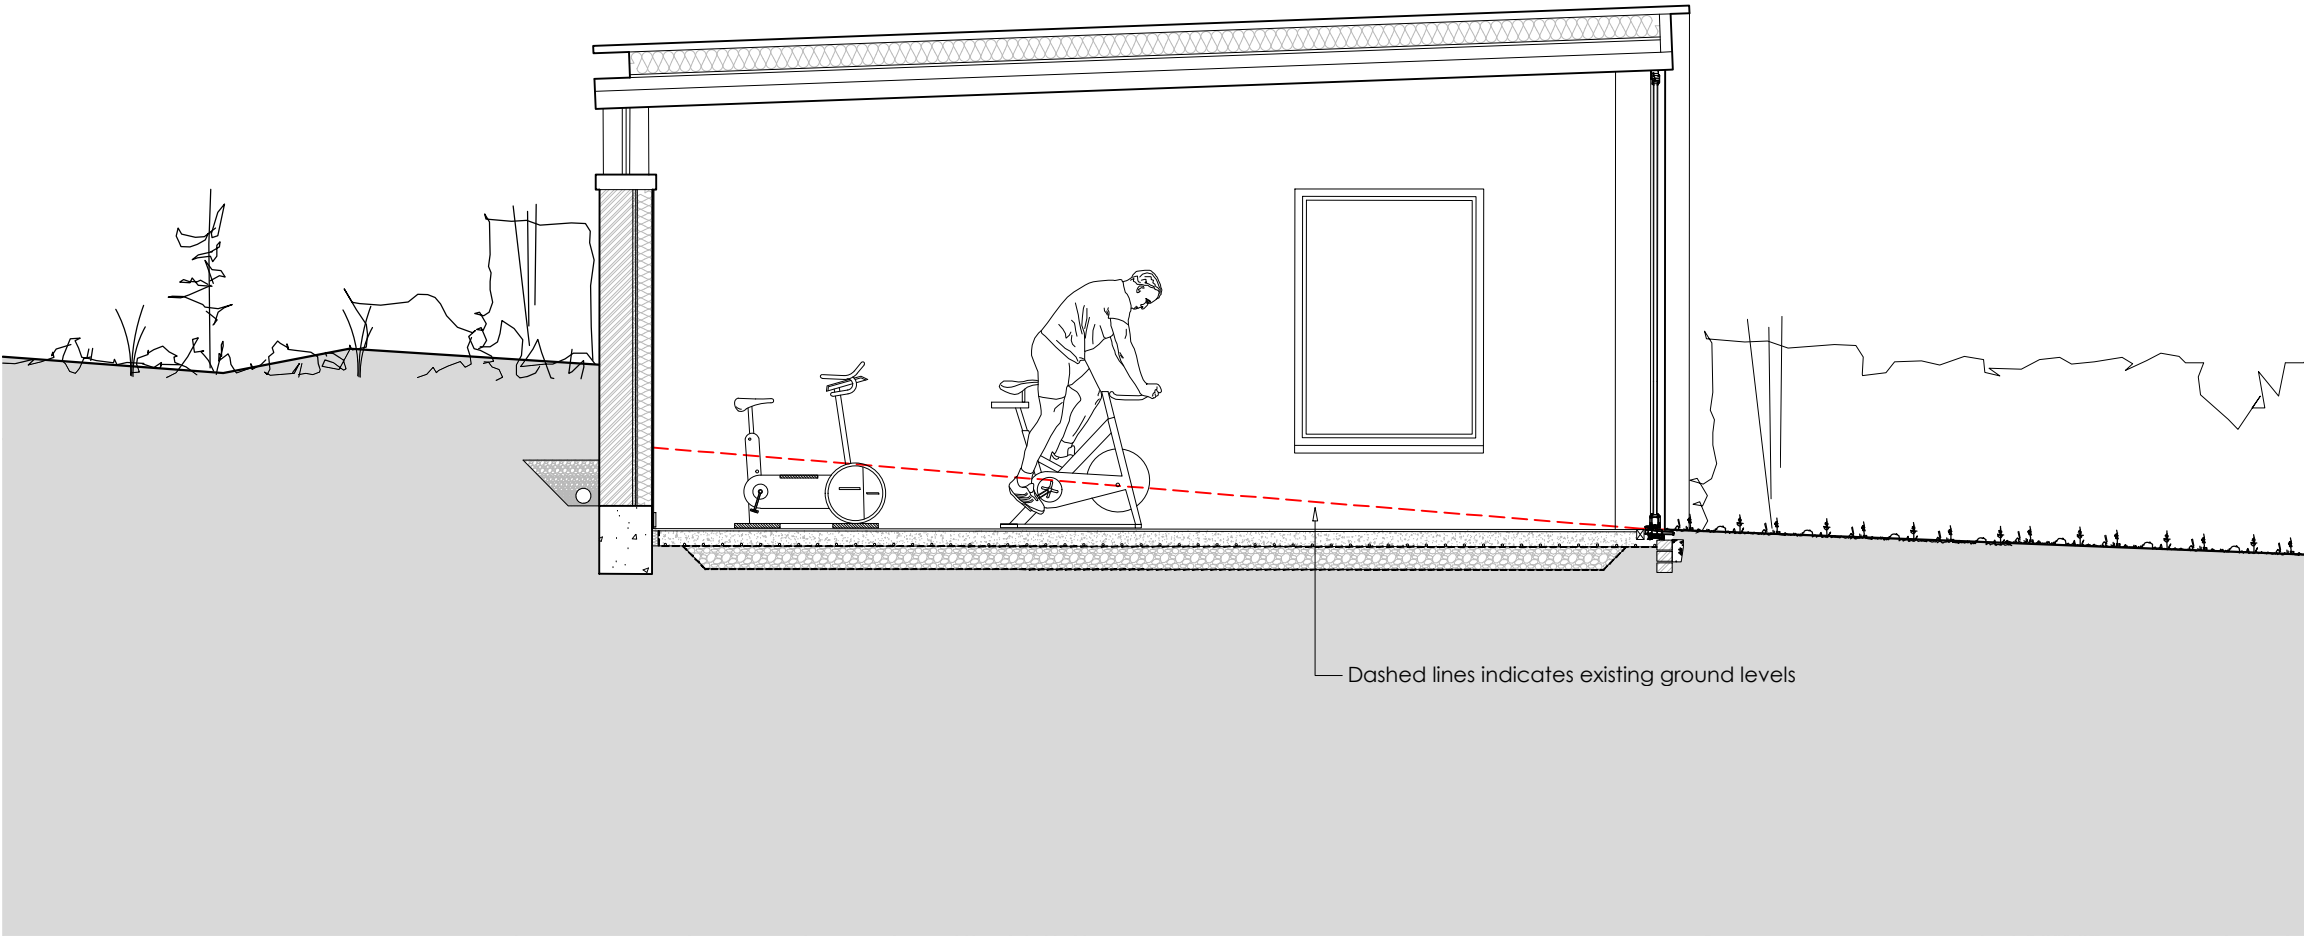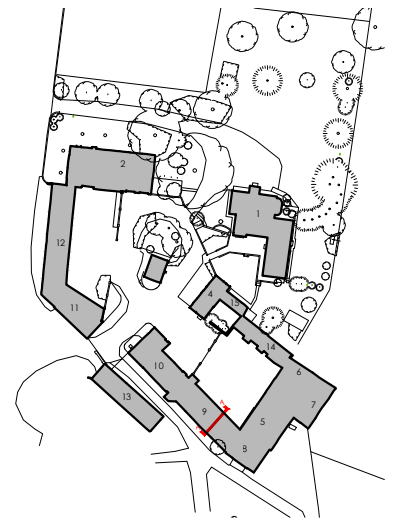

Revision Note & Date		Note	Amended	Checked
Rev	Date			

ON
ARCH
ITECT
URE

Canterbury Studio
Logan House, St Andrews Close
Canterbury,
CT1 2RP
info@onarchitecture.co.uk
onarchitecture.co.uk
01227 634334

Project Title
WHITEHOUSE FARM, LAND WAY

Client's Details
WINDMILL CONSTRUCTION

Drawing Title
BUILDING 9 - PROPOSED SECTION

BM Number
24.051-ONA-ZZ-XX-DR-A - 0400.000
Scale Date Drawn Checked
1:50 @ A3 MAY 2024 IH JR

Drawing Status
PLANNING

Project No.	Drawing No.	Status	Revision
24.051	0400.000	P	----