



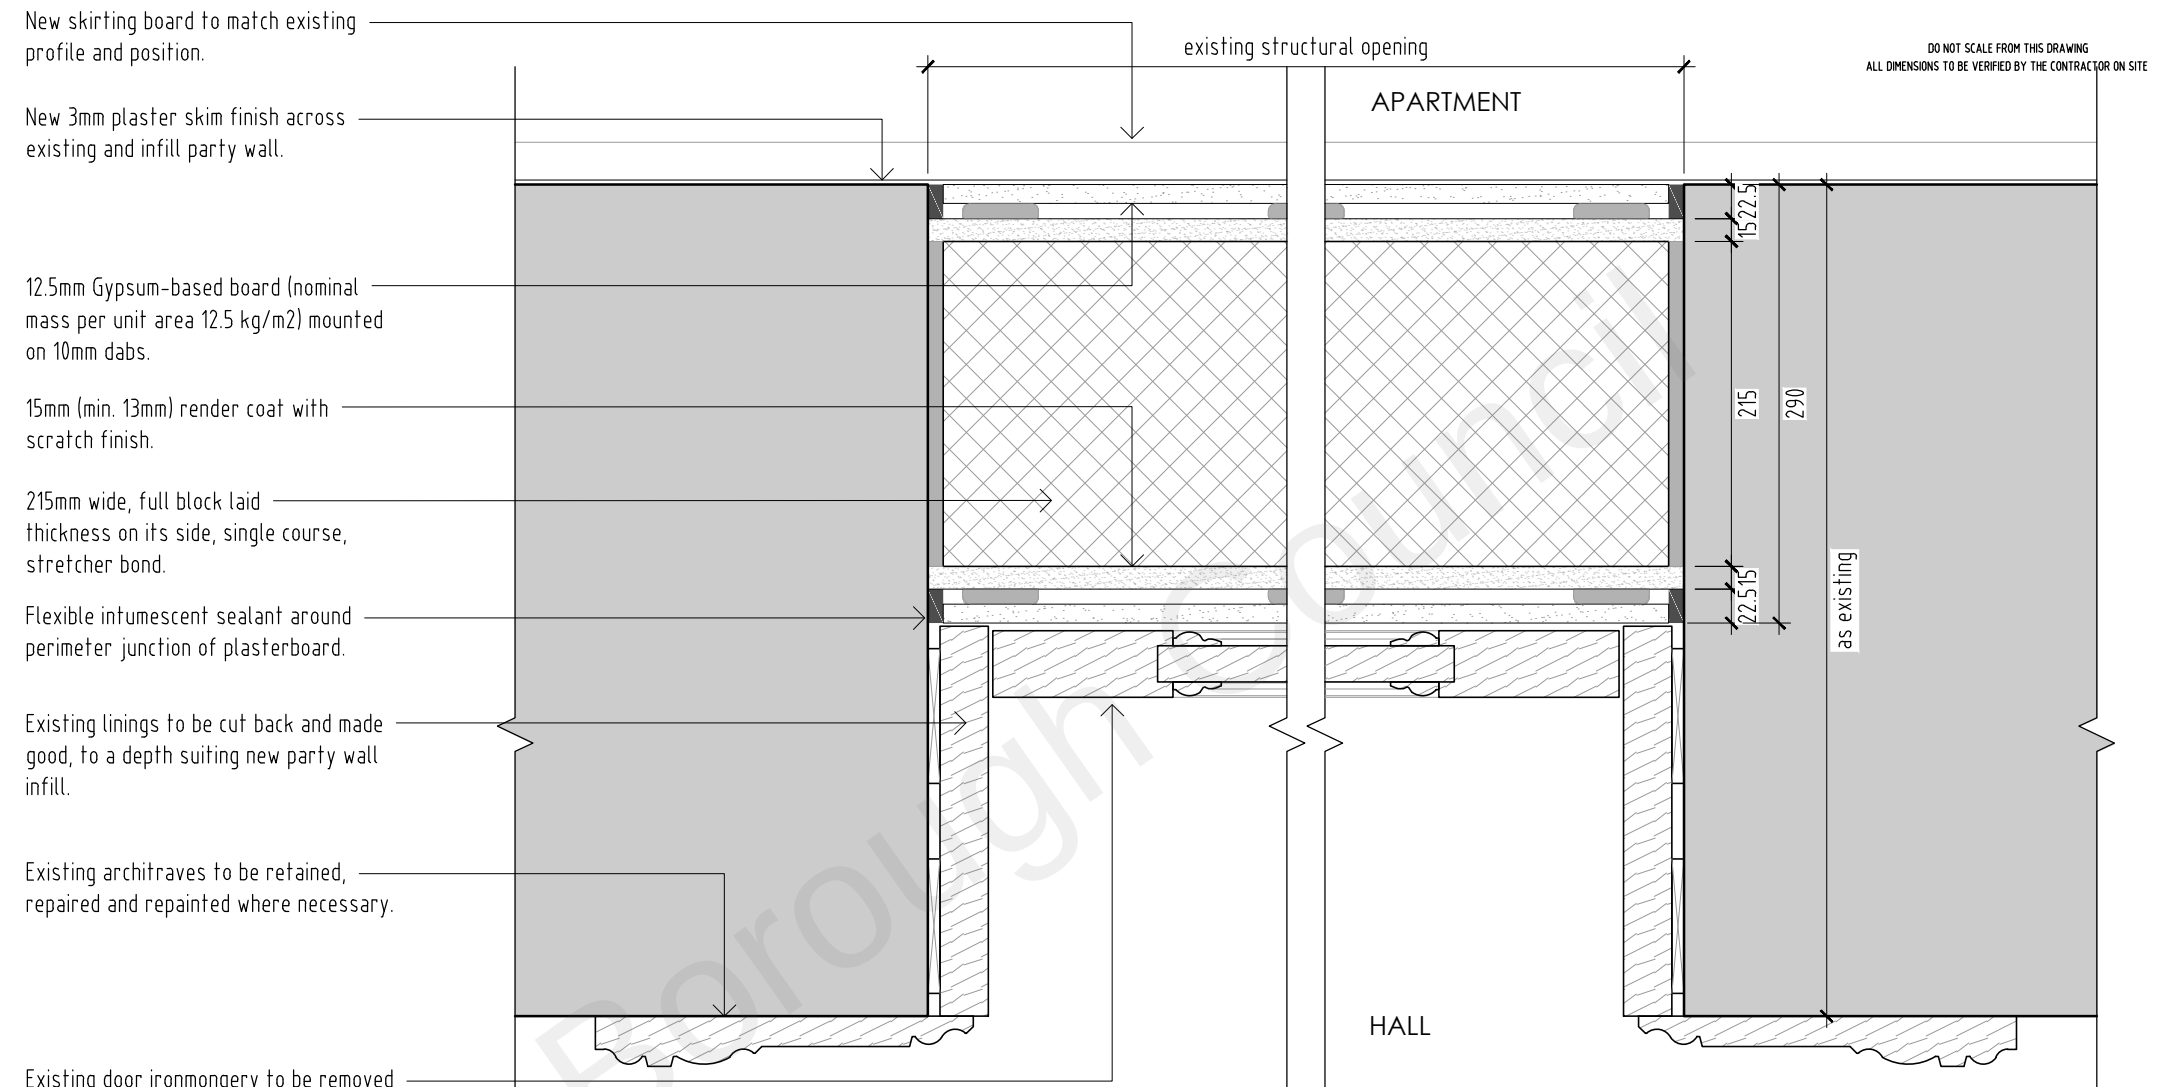

Plan scale 1:5

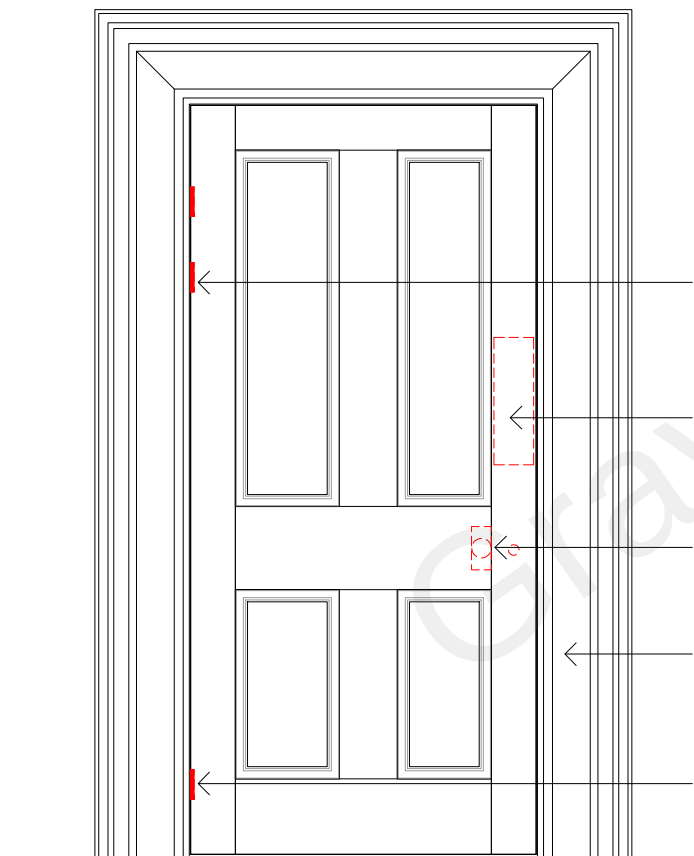

Elevation scale 1:20

Existing door ironmongery to be removed and door finish made good.
Door to be secured back to party wall infill, maintaining aesthetic of original opening.


Existing hinges to be removed and door finish made good.

Existing ironmongery to be removed and door finish made good.

Existing ironmongery to be removed and door finish made good.

Existing architraves to be retained, repaired and repainted where necessary.

Existing hinges to be removed and door finish made good.

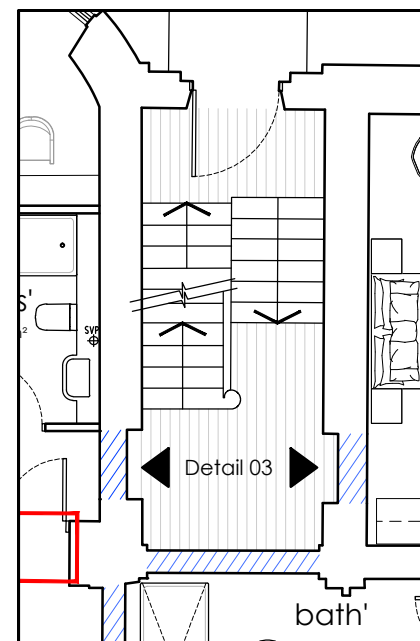

Plan scale 1:100

1:5 10 20 30mm

1:20 0.4 0.8 1.2m

1:100 2 4 6m

REV	DESCRIPTION	DATE	BY	CHKD

TURNER JACKSON+DAY ASSOCIATES

125 John Wilson Business Park
Whitstable
Kent CT15 3QT
t: 01227 261453
e: enquiries@tjda.co.uk
www.turner-jacksonday.co.uk

client details
Mile Property Group Ltd

project details
Custom House
The Terrace, Gravesend, DA12 2DE

drawing title
DETAIL 03
Opening to be closed retaining door.

date	scale	drawn by	checked by
Apr'21	As In'd @A3	AR	

project no.	drawing no.	revision
1735	102	