



The Contractor is to check all dimensions on site and report any discrepancies to the Contract Administrator. This drawing is to be read in conjunction with all other standard documentation.

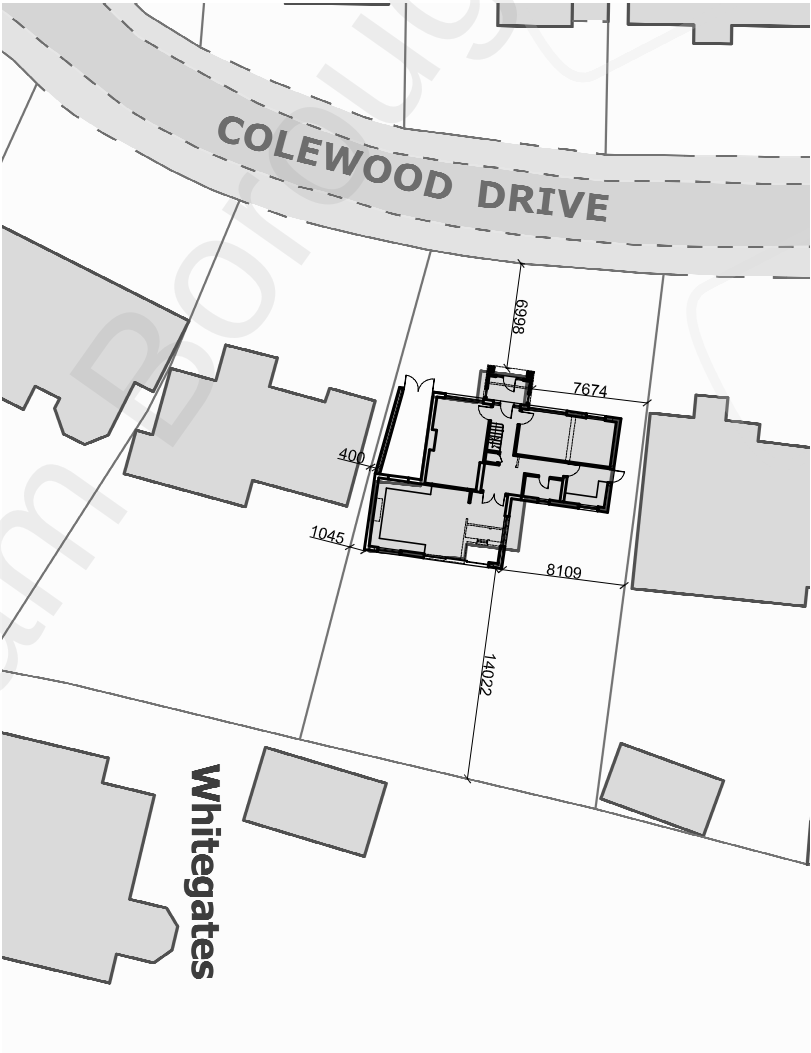

EXISTING BLOCK PLAN - SCALE 1:500



PROPOSED BLOCK PLAN - SCALE 1:500

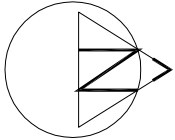

rev.	description	date	chkd.
	93 Colmandene Crescent, Orpington, Kent BR5 2RA		
	020 3004 9238		
	07931 931 035		
	s.nappal@dapconsultants.co.uk		
	www.dapconsultants.co.uk		

project : 14 Colewood Drive
Rochester

drawing title :

Existing and Proposed Block Plans

drawn: SN	chkd : SS	date: 28.10.2022
status: Planning		scale: 1:500@A3
proj no : 2016	drg no: 04	rev no: A