


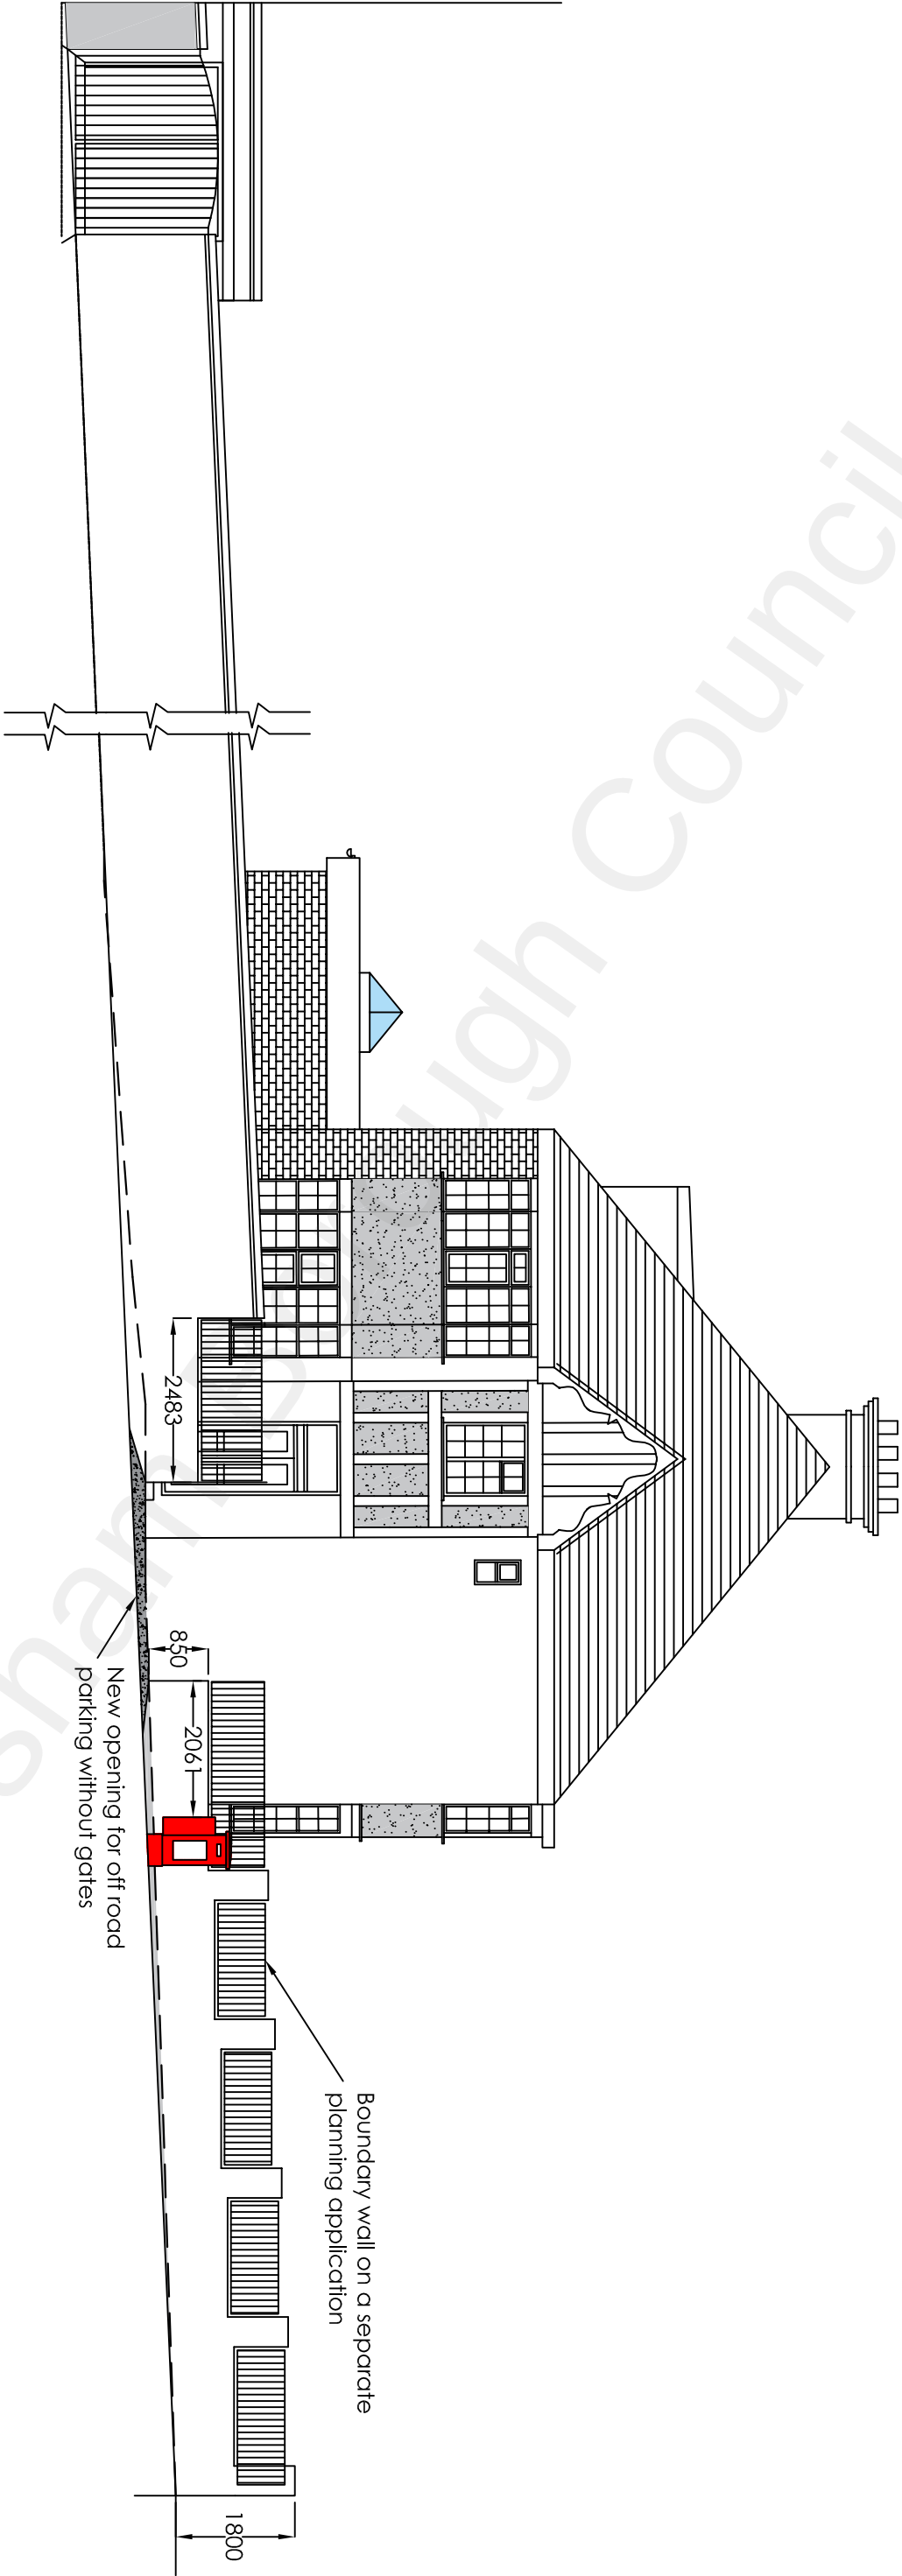

Project

Mr & Mrs Khawar 104 White Hill Road Gravesend Kent DA12 5PR
New Side Road Vehicle Cross Over with Off Road Parking

Drawing Title

Proposed Side Elevation

A

Rev

Remove sliding gates reduce pillar heights

Description

Mar 22

Date

Drawn

HC

Date

Nov 21

Scale

1:100

Drawing No.

104WHR/A3/07A

H Channa

PICAROONS MAIDSTONE ROAD PLATT KENT TN15 8LB
Tel / Fax: 01732 605759 E-mail: hbchanna@tiscali.co.uk