



Existing:

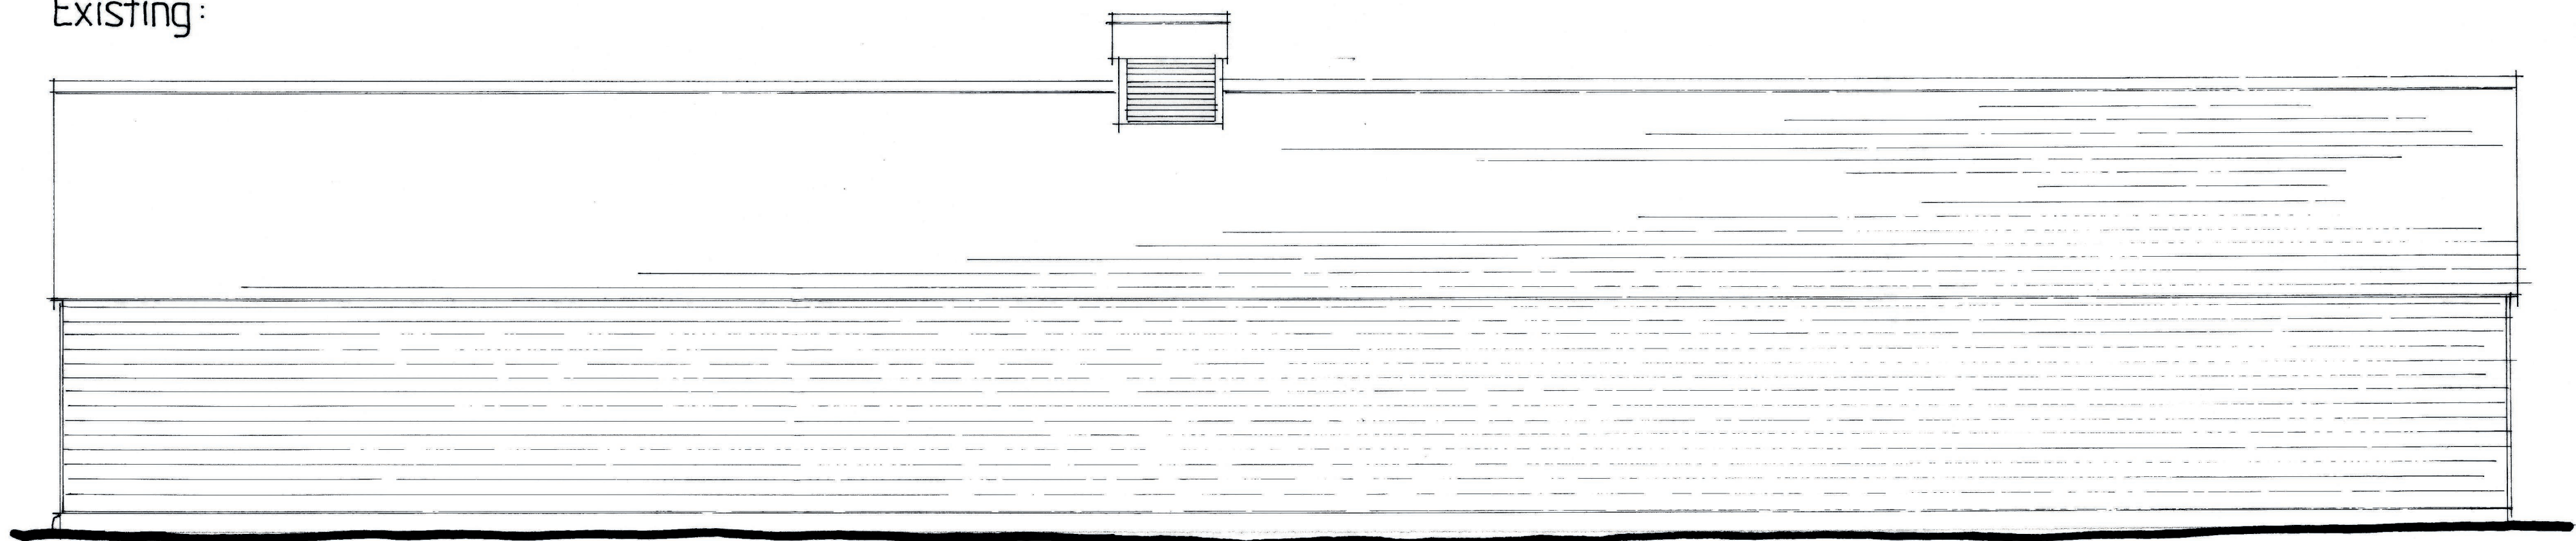


South

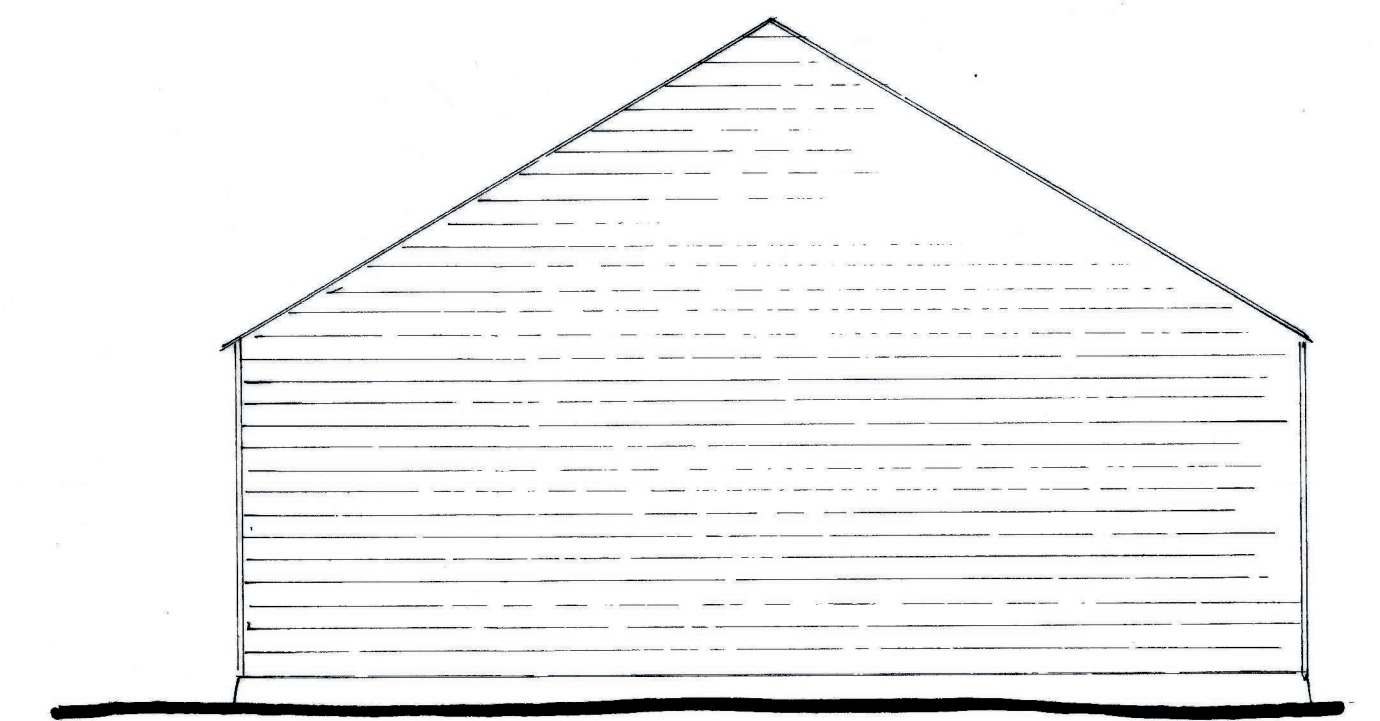


East

Proposed:

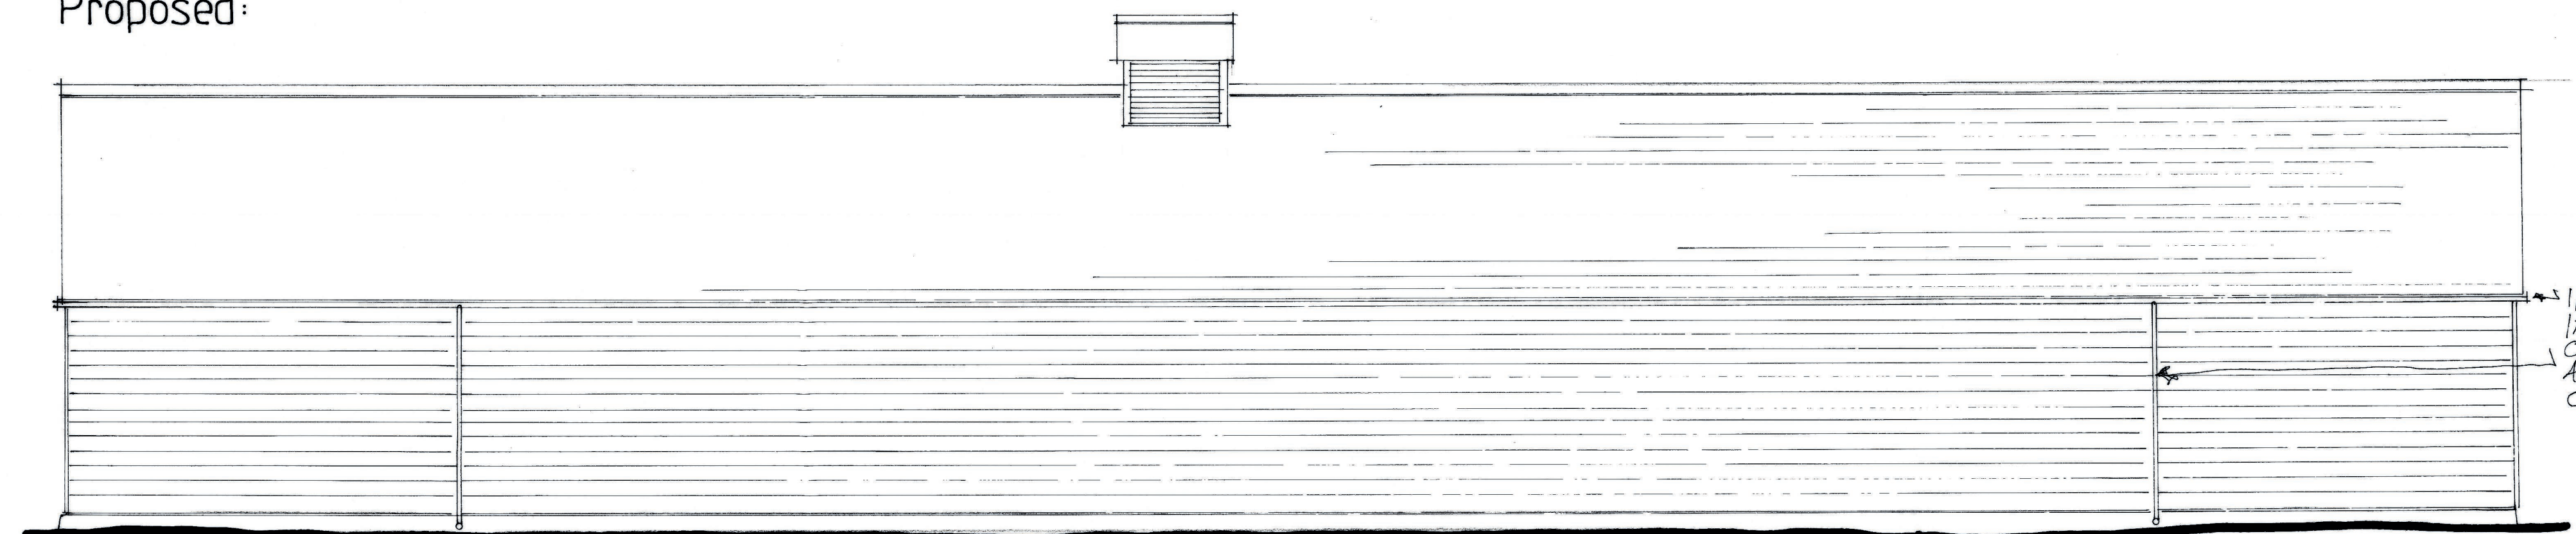

South

112MM HALF ROUND CAST
IRON SUTTERS + 63MM Ø
CAST IRON DOWNPIPES DISCH-
ARGING VIA SHOES IN TO
CLAY TRAPPED GULLIES

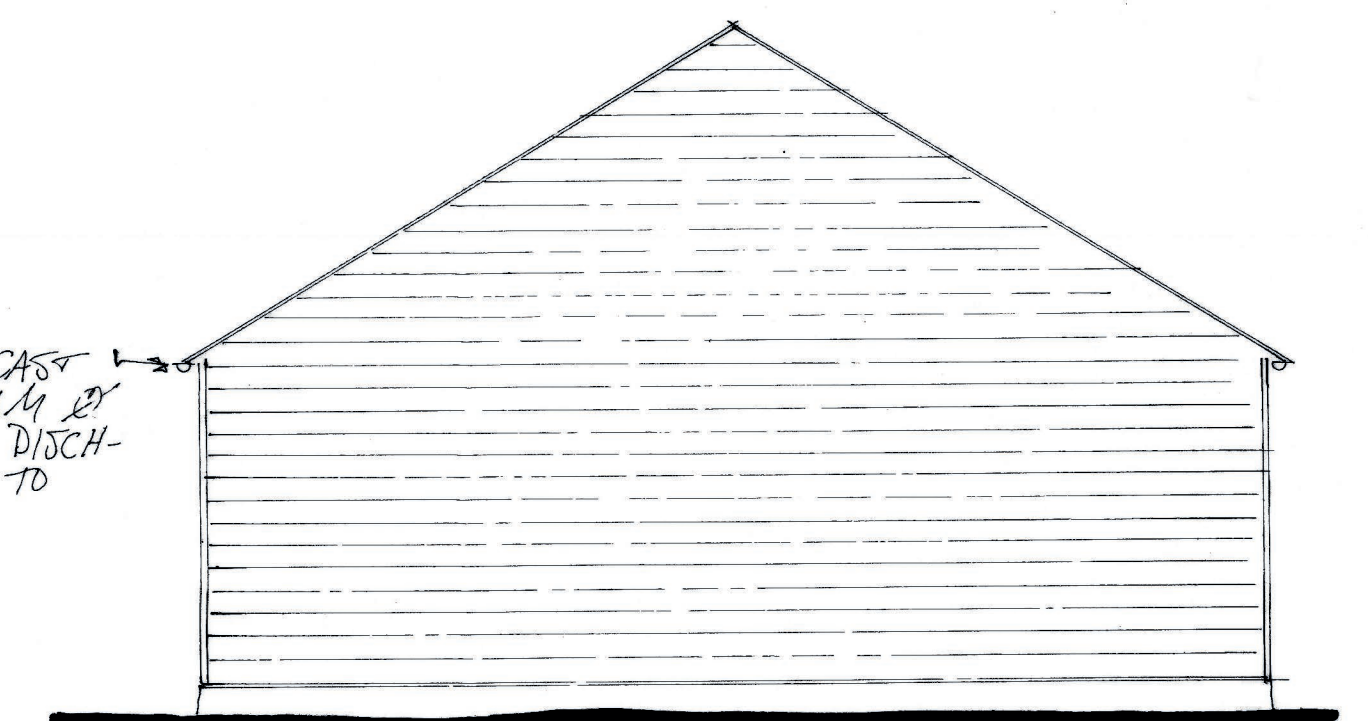

East

East Court Manor

Cart shed elevations as existing & as proposed

Scale: 1:50 at A1

Drwg.: ECM/CS/0925/06

Drwg. by: T. Ellis September 2026 Tel.: 01233 770498

Scale bar:

