



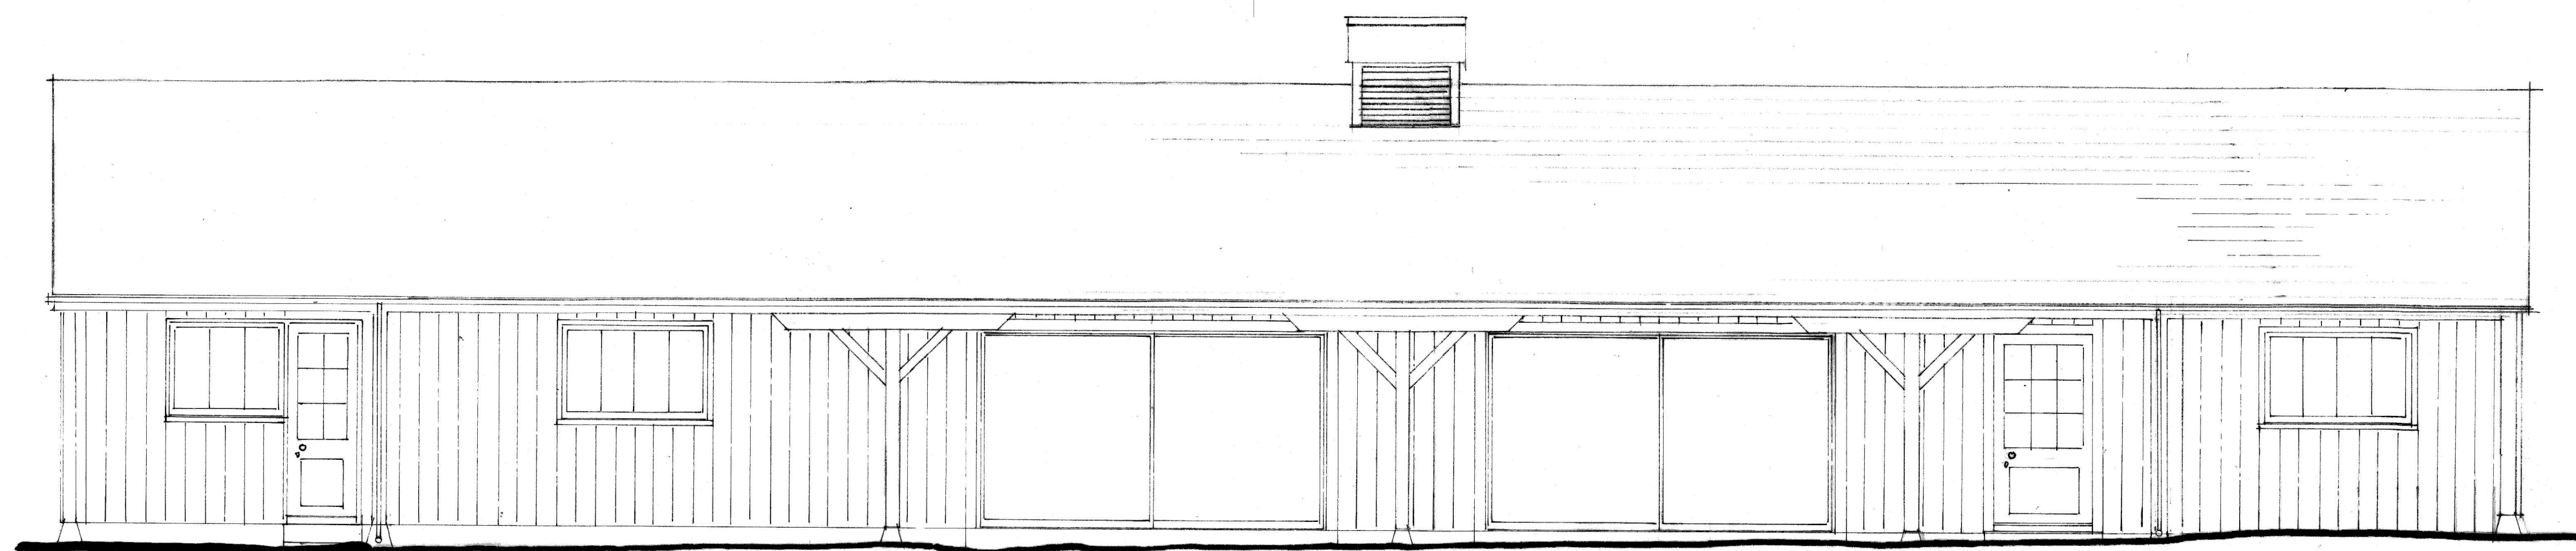



North



West

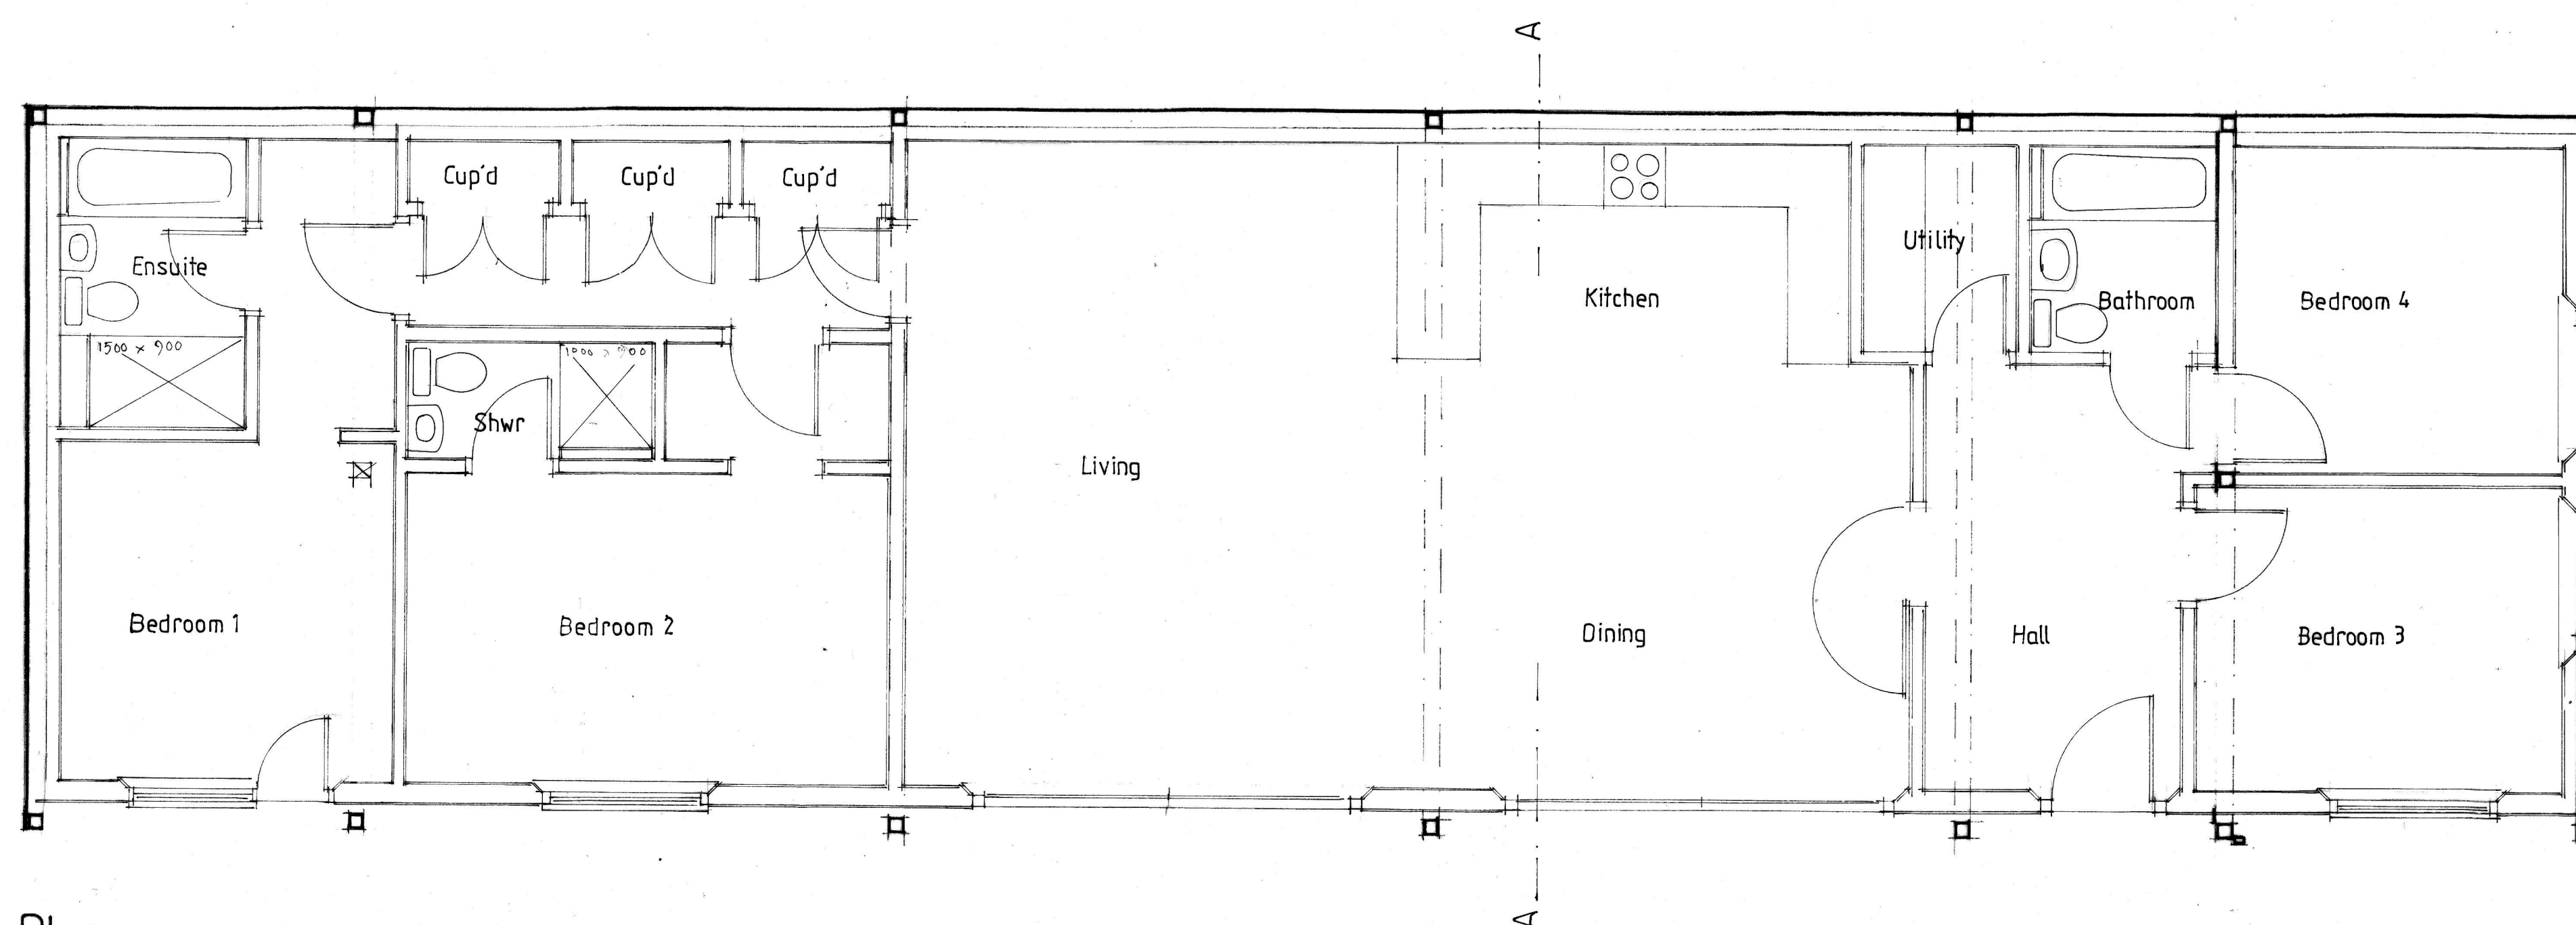

Plan

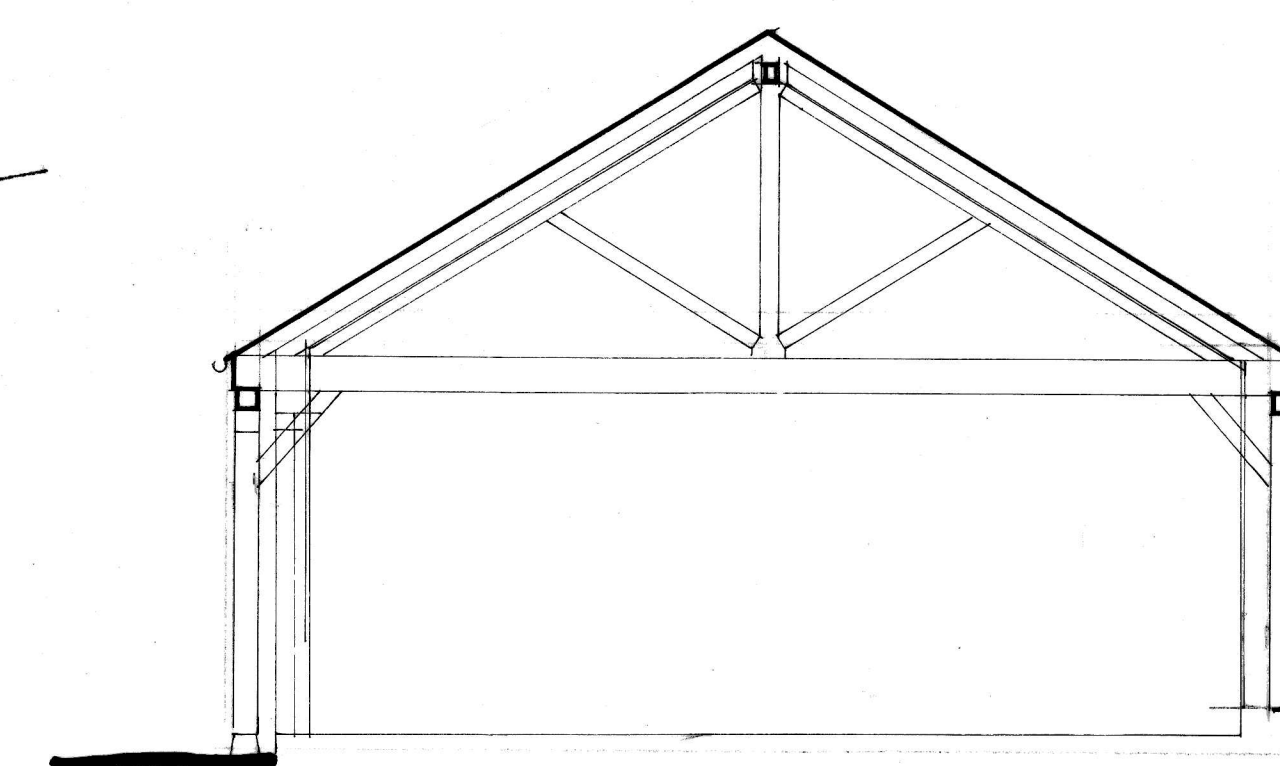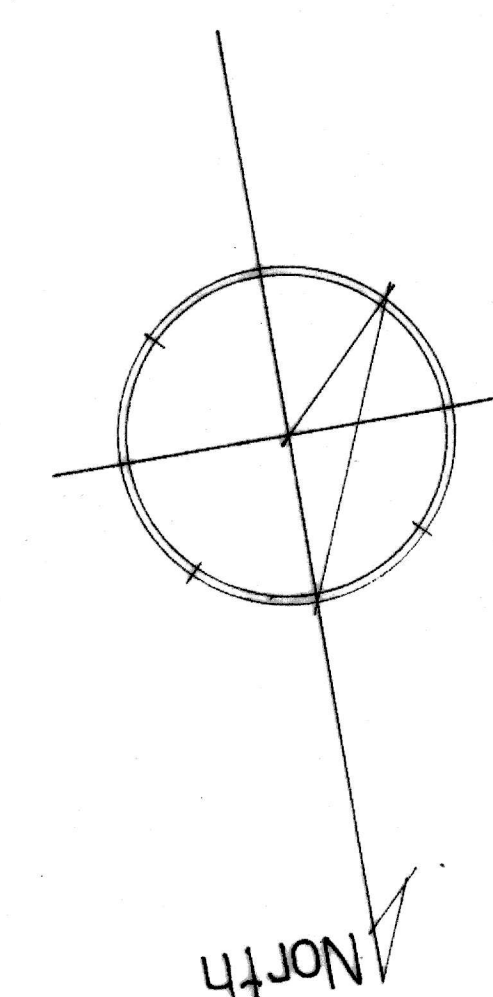

Section A-A

East Court Manor

Cart shed plan, elevations & section as proposed

Scale: 1:50 at A1

Drwg.: ECM/CS/0925/05 Rev. A

Drwg. by: T. Ellis September 2025 Tel.: 01233 770498

Rev. A: proposals developed for planning - Aug. 2026

Scan

Scale bar:

