© This drawing and works depicted are copyright of The Noble Consultancy Ltd. and may not be reproduced or amended except by written permission. No liability will be accepted for amendments made by other persons.

0m 10m 20m

Sheet Size A3

Rev Date Init

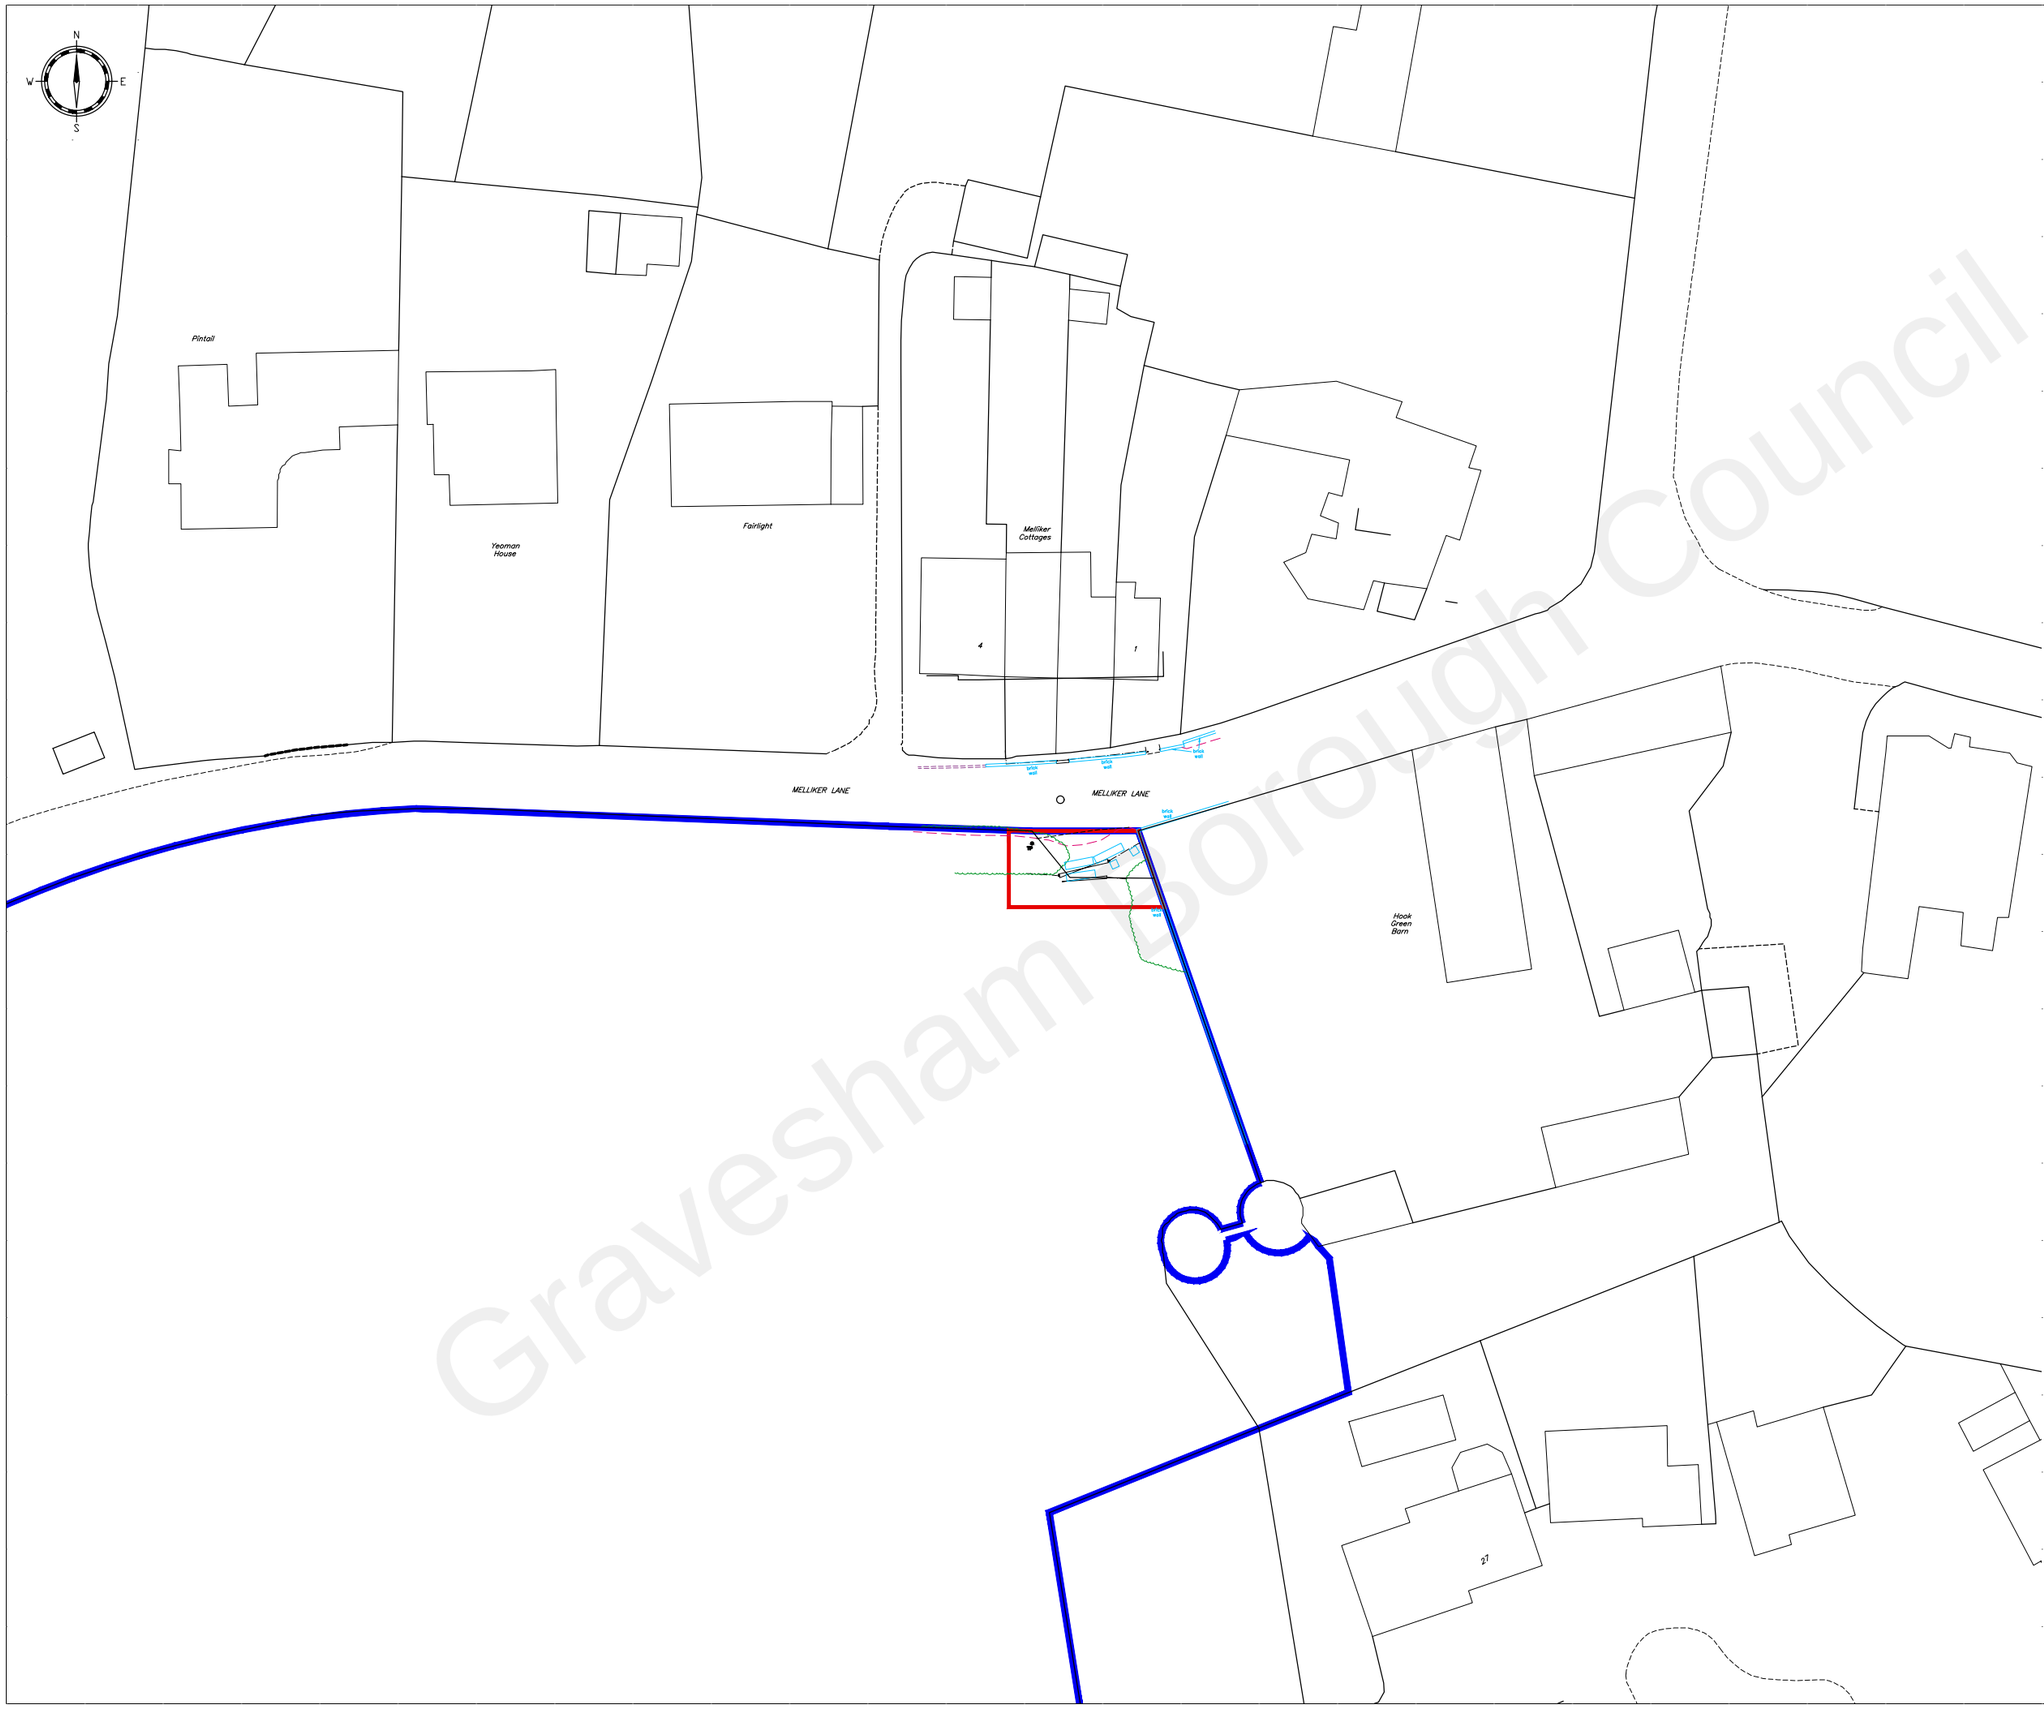

Ownership Boundary

Application Boundary

BARRATT HOMES

DAVID WILSON HOMES
WHERE QUALITY LIVES

PROJECT:
Hook Green, Meopham, Gravesham

DRG TITLE:
Location Plan

JOB NO:	DRG NO:	REV:
1275	101	-
SCALE: 1:500	DRN BY: ST	
DATE: 09/22	CKD BY: TE	

THE NOBLE CONSULTANCY
Innovative Residential Architecture

The Noble Consultancy Ltd
The Stables, Says Court Farm,
Badminton Road, Frampton Cotterell,
South Gloucestershire, BS36 2NY

t: 0844 745 2033
e: design@noble-consultancy.co.uk
w: www.noble-consultancy.co.uk

Gravesham Borough Council