
© This drawing and works depicted are copyright of The Noble Consultancy Ltd. and may not be reproduced or amended except by written permission. No liability will be accepted for amendments made by other persons.

0m 2m 4m

Sheet Size A3

Rev Date Init

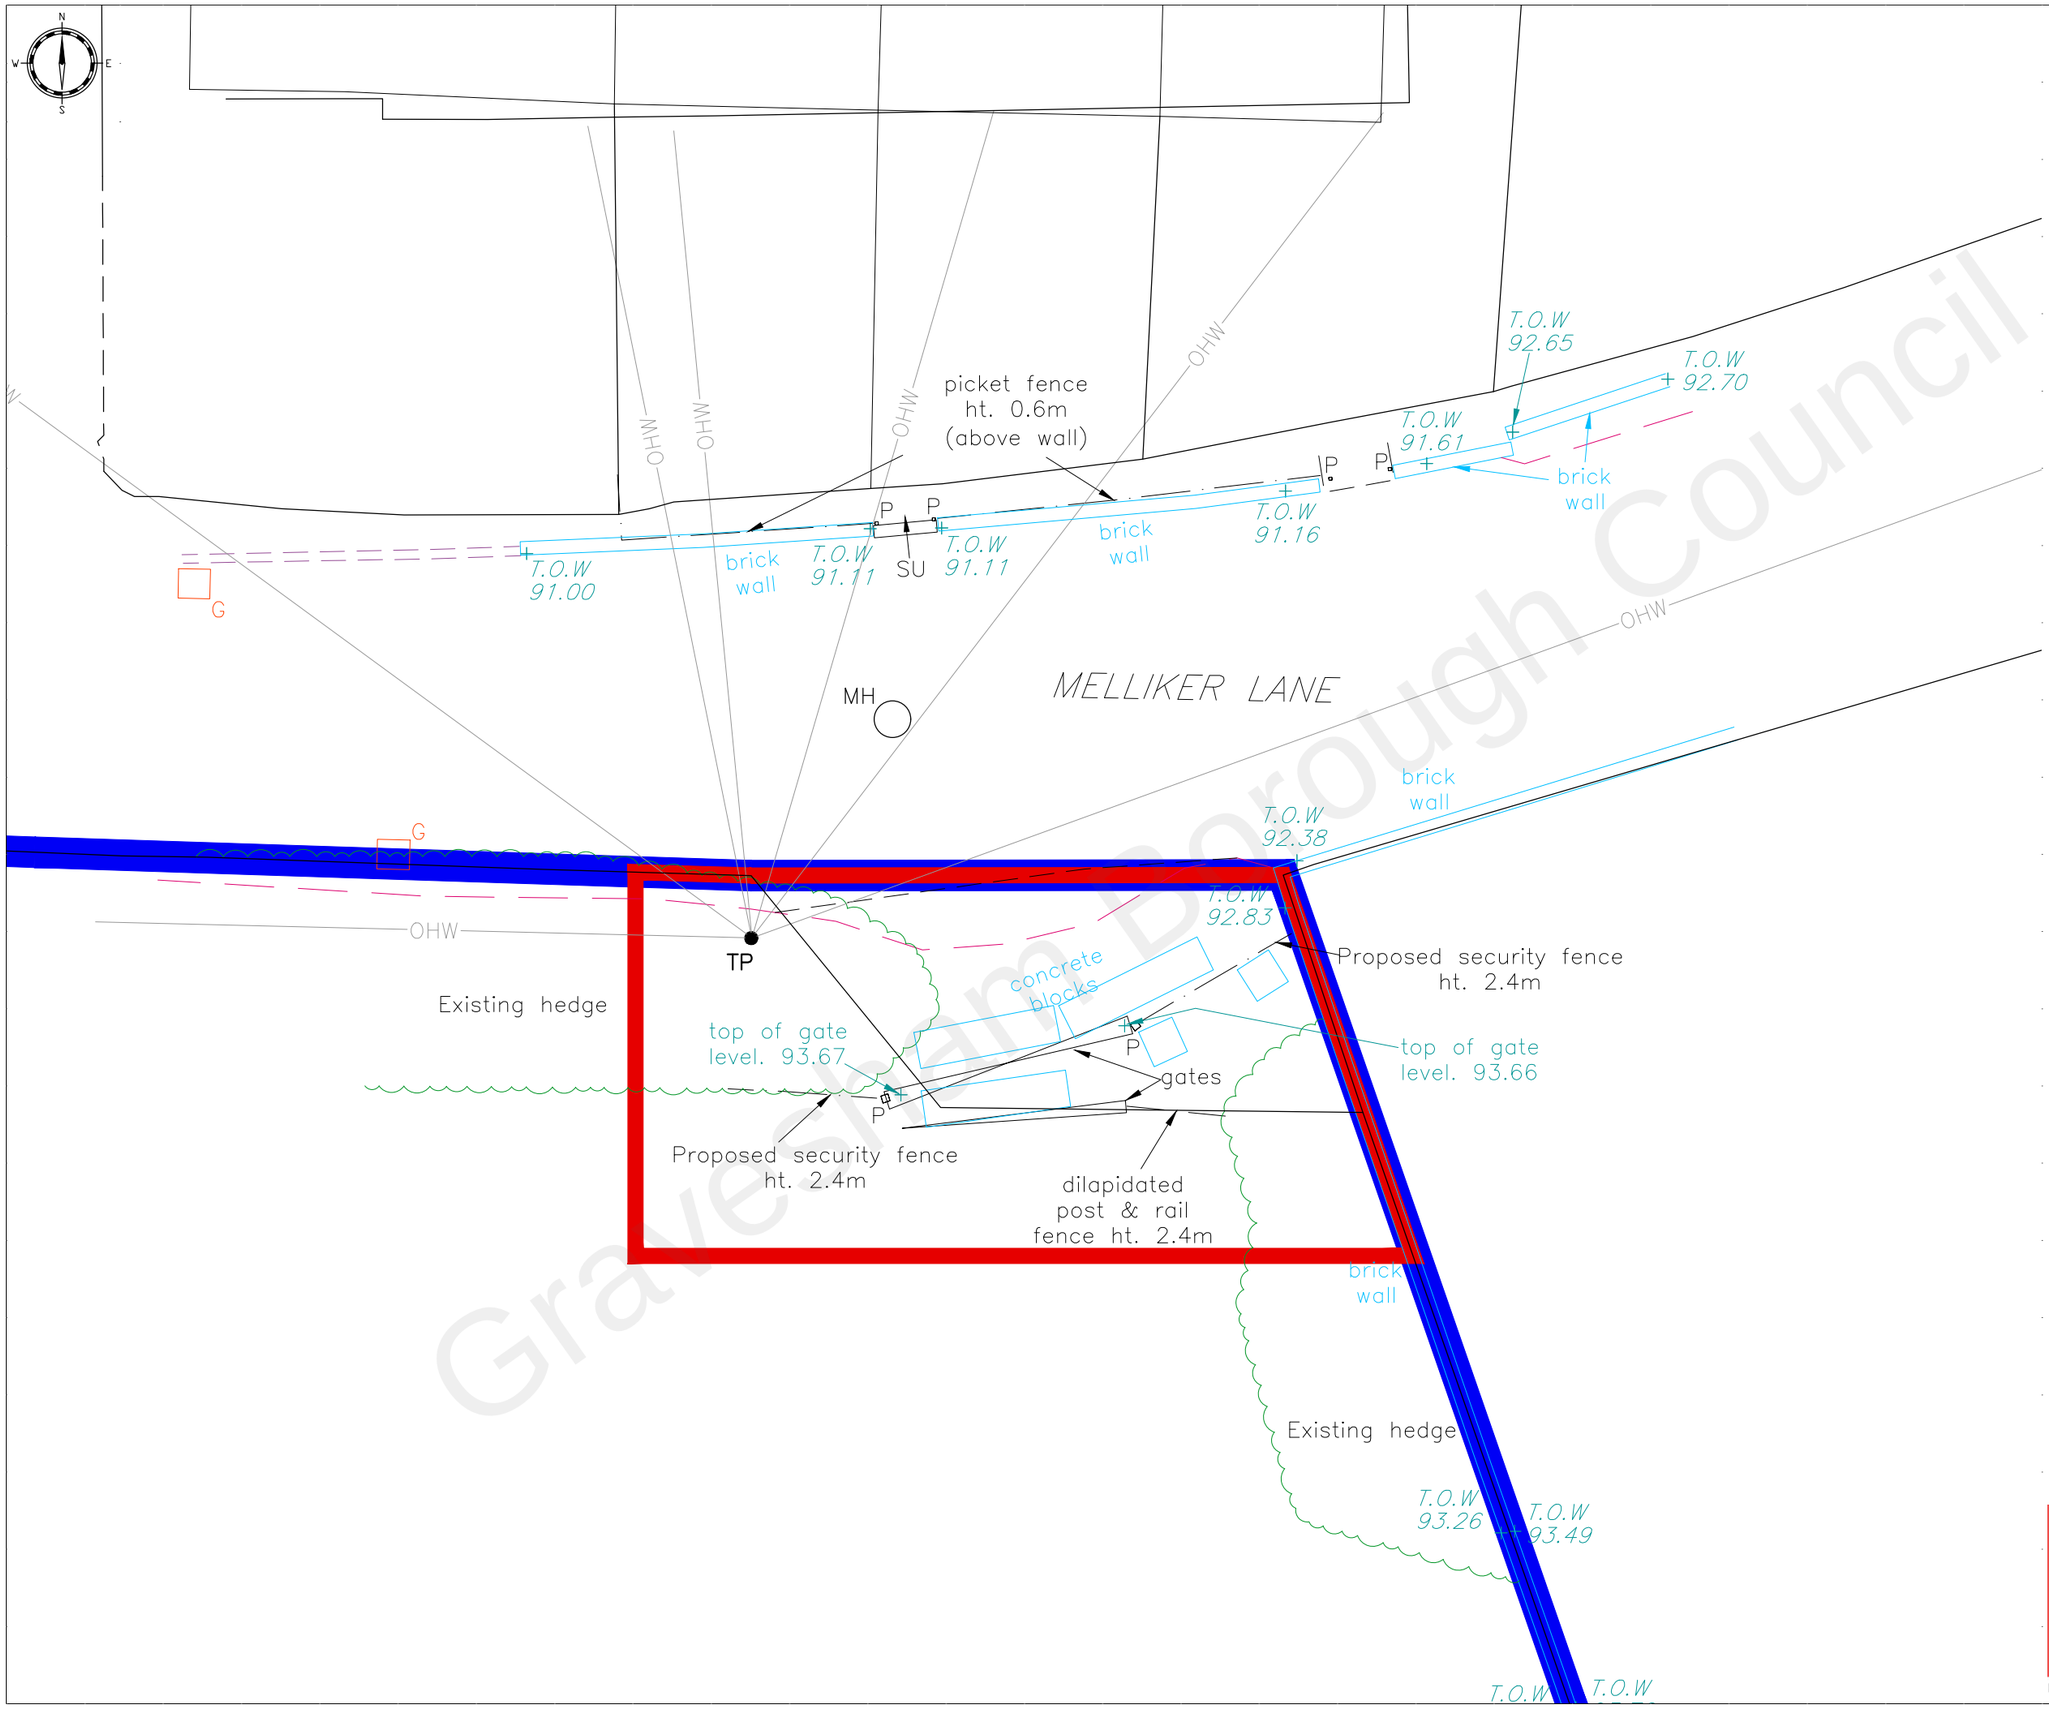

Ownership Boundary

Application Boundary

Gravesham Borough Council

BARRATT HOMES

DAVID WILSON HOMES
WHERE QUALITY LIVES

PROJECT:
Hook Green, Meopham, Gravesham

DRG TITLE:
Planning Layout

JOB NO:	DRG NO:	REV:
1275	100	-

SCALE:	DRN BY:
1:100	ST

DATE:	CKD BY:
09/22	TE

THE NOBLE CONSULTANCY
Innovative Residential Architecture

The Noble Consultancy Ltd
The Stables, Says Court Farm,
Badminton Road, Frampton Cotterell,
South Gloucestershire, BS36 2NY

t: 0844 745 2033
e: design@noble-consultancy.co.uk
w: www.noble-consultancy.co.uk