




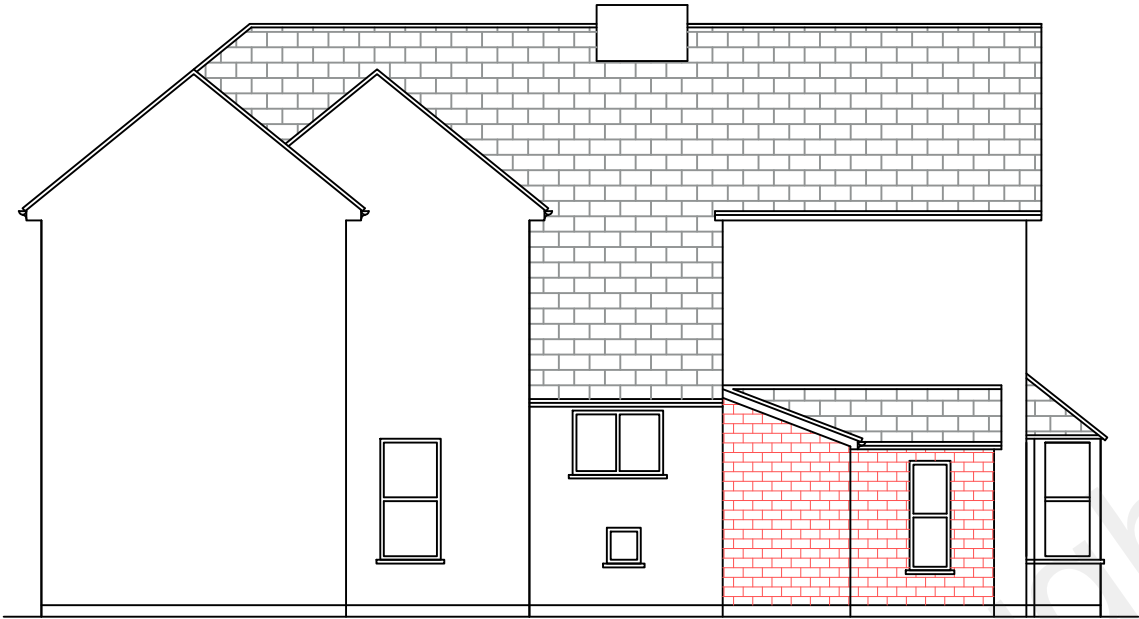

EXISTING LEFT SIDE ELEVATION

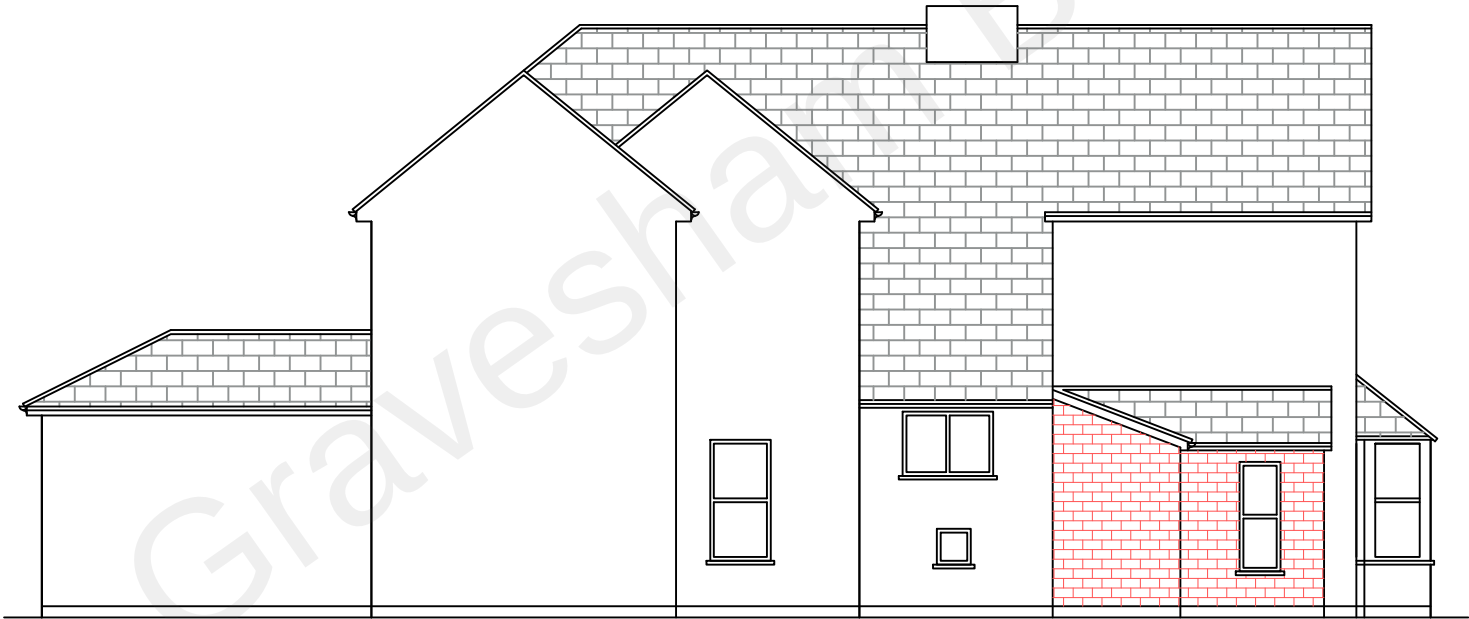

PROPOSED LEFT SIDE ELEVATION

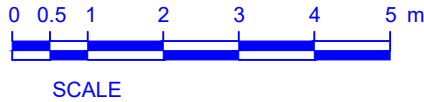

PROJECT
PROPOSED REAR EXTENSION

FOR MR SOHANPAL

ADDRESS
91 WHITEHILL ROAD
GRAVESEND
KENT DA12 5PL

DWG No.	SCALE	DATE
WRP.05	1:100 @ A3	SEPT 2022