




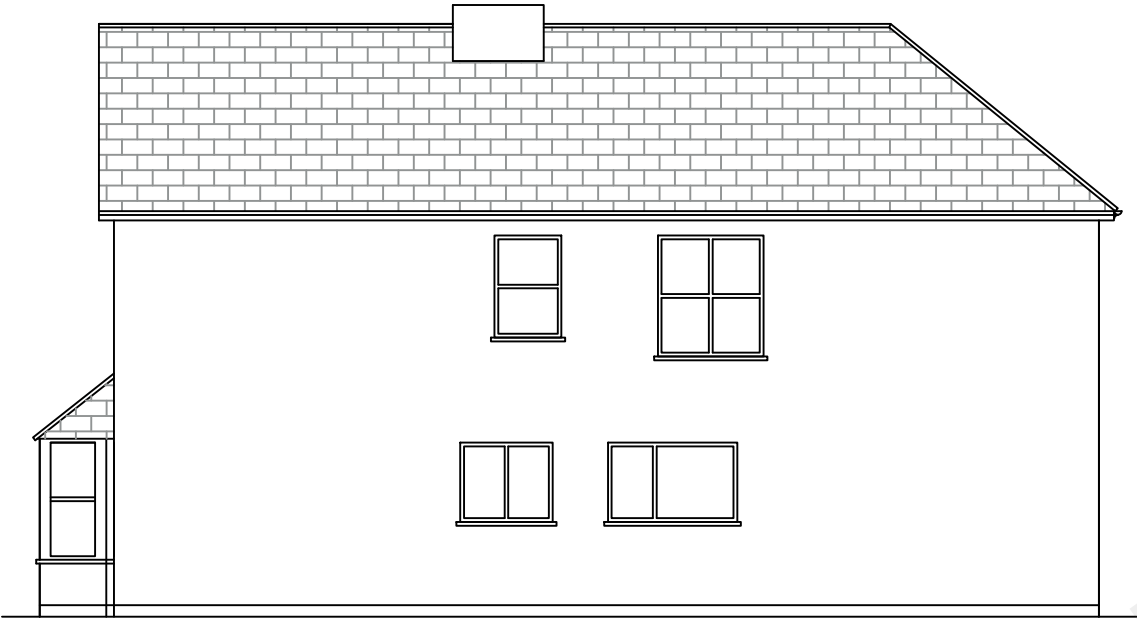

EXISTING RIGHT SIDE ELEVATION

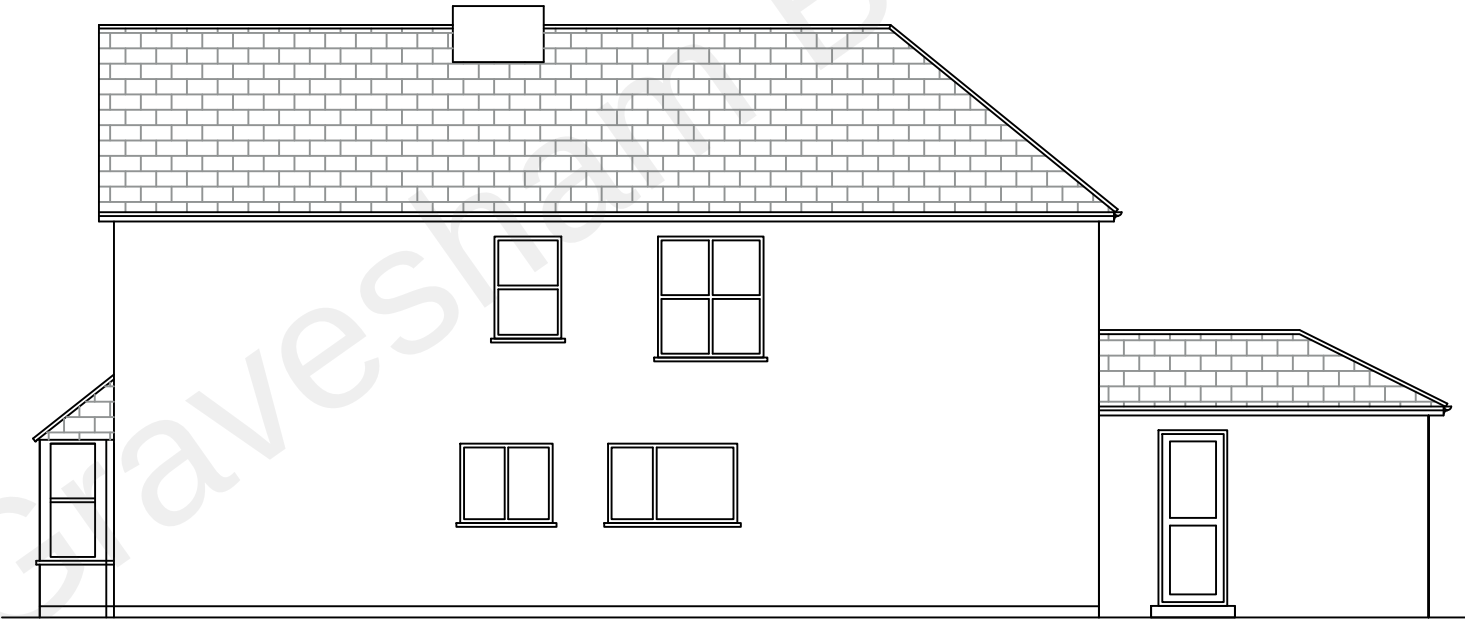

PROPOSED RIGHT SIDE ELEVATION

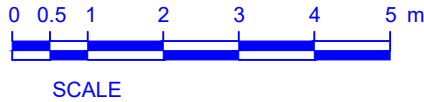

**PROJECT**  
PROPOSED REAR EXTENSION  
  
FOR MR SOHANPAL

**ADDRESS**  
91 WHITEHILL ROAD  
GRAVESEND  
KENT DA12 5PL

| DWG No. | SCALE      | DATE      |
|---------|------------|-----------|
| WRP.06  | 1:100 @ A3 | SEPT 2022 |