


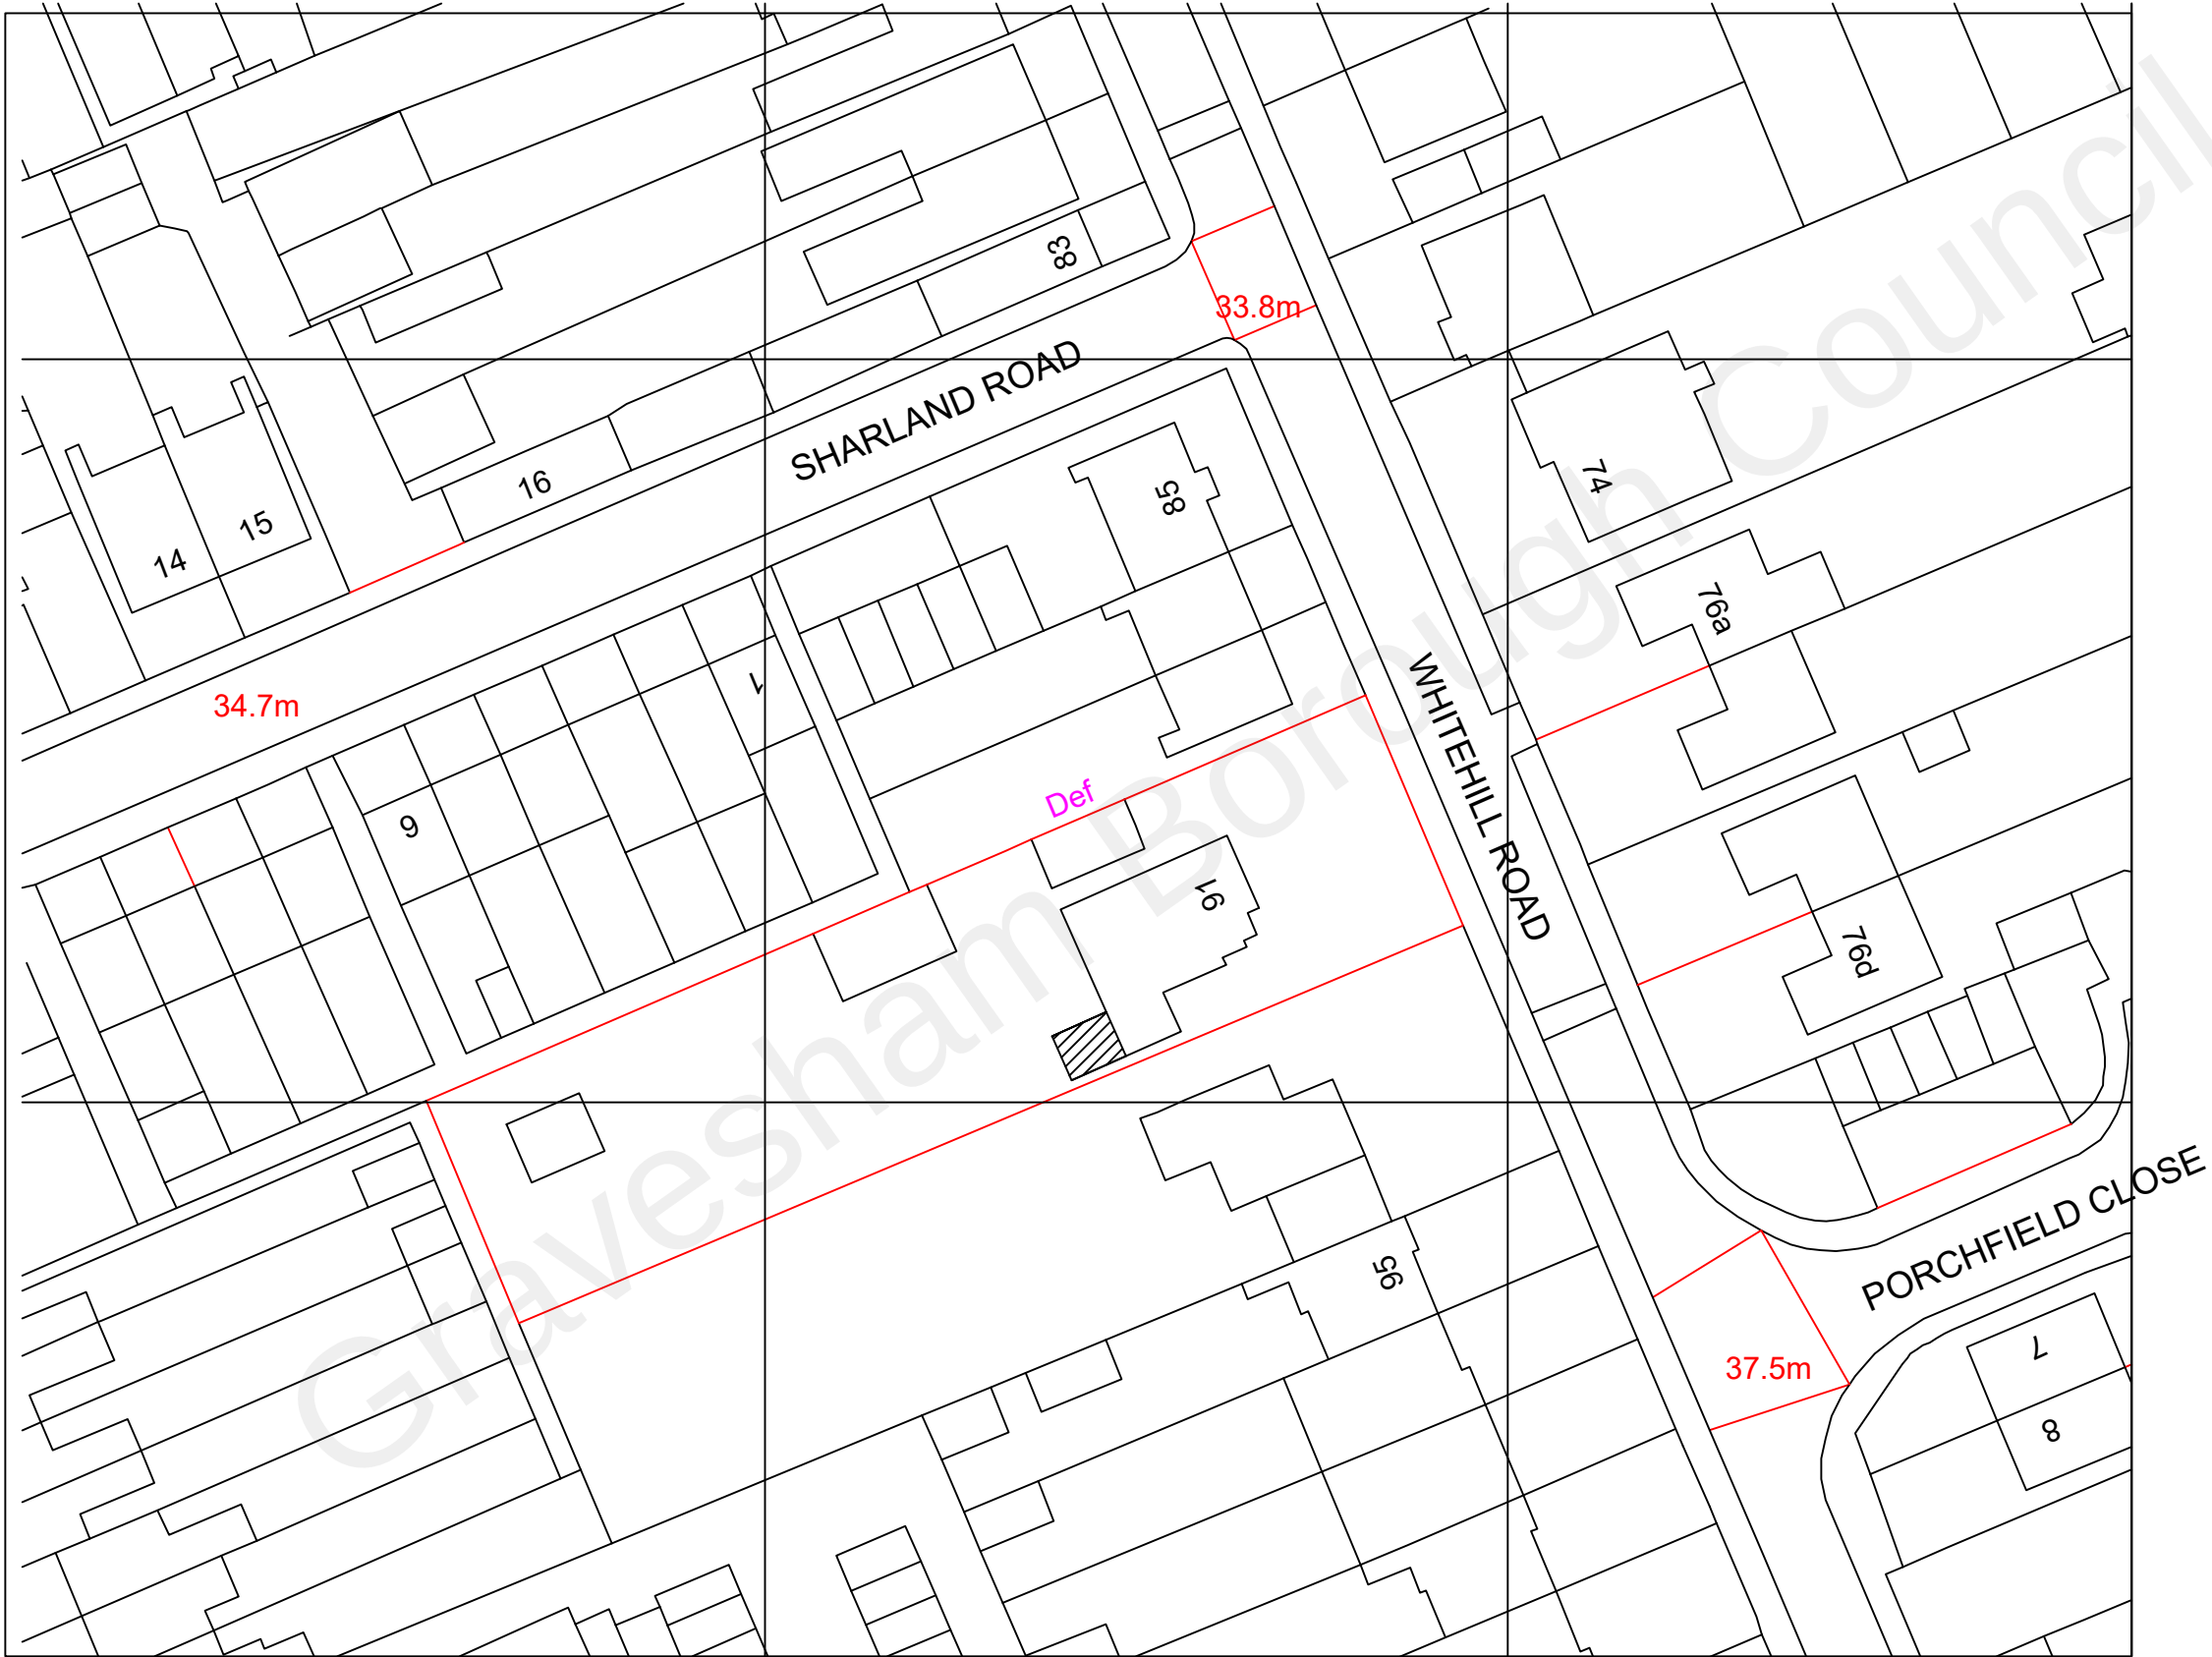

PROJECT PROPOSED REAR EXTENSION FOR MR SOHANPAL		
ADDRESS 91 WHITEHILL ROAD GRAVESEND KENT DA12 5PL		
DWG No. WRP.09	SCALE 1:1250 @ A3	DATE SEPT 2022