


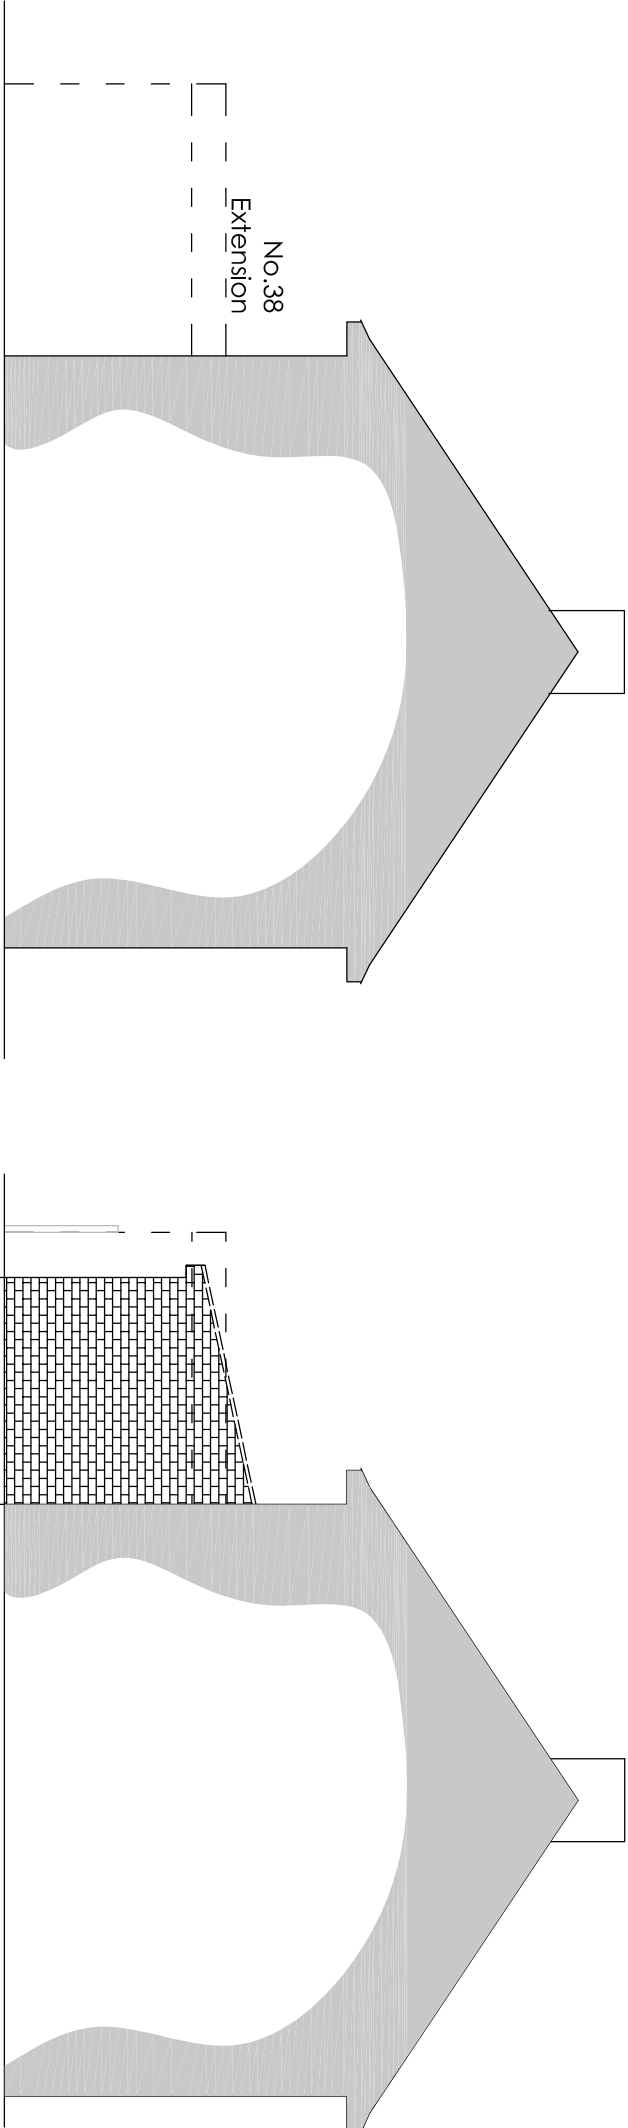

SIDE ELEVATION PRE-CONSTRUCTION

SIDE ELEVATION CONSTRUCTED

Project						H Channa Picaroons Maidstone Road Platt Kent TN15 8LB Tel: 07828277909 E-mail: hbchanna@tiscali.co.uk		
1 Sirdar Stand Gravesend Kent DA12 4LP								
Retention of a wrap around extension to the rear and side; incorporating a conservatory; creation of a hardstanding parking to the rear garden and change of use of amenity land to be included within the residential curtilage of the site.								
Drawing Title					Drawn	Date	Scale	Drawing No.
Side Elevations for Pre-Construction and Constructed.		Rev	Description	Date	HC	June 23	1:100	155/A3/07