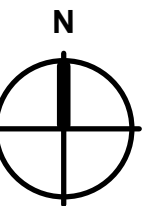


DRAWINGS RECORD[illegible]

**SIGNIFICANT HEALTH AND SAFETY RISKS
(UNUSUAL AND DIFFICULT TO MANAGE ONLY)**
It is assumed that all works will be carried out by a competent contractor working, where appropriate, to an approved method statement.
In addition to the hazards/risks normally associated with the types of work detailed on this drawing, note the following:

NO NOT SCALE OFF THIS DRAWING

This scheme is subject to town planning and all other necessary consents.

Dimensions, area and levels where given are only approximate and subject to site survey. All dimensions are to be checked on site. Any discrepancies or variations are to be reported to the architect before work commences.

Measured dimensions only are to be taken from this drawing.

Any drawing is to be read in conjunction with all relevant consultants and / or specialists drawings / documents and any discrepancies or variations are to be reported to the architect before the affected work commences.

Magnetic media does not constitute contract documentation and updates this data will occur. These files are current as of the date of issue. Your use of the content of these files is at your own risk. Reference should always be made to the hard copy which is superior to the digital format. Any document produced by yourselves which contains part or all of this data remains your responsibility and attributed to yourselves. Whilst Leslie Jones make every effort to ensure that it is scanned for viruses, we cannot guarantee that it does not contain any.

PAGE 4 / 5 ISSUE

client

REEF GROUP

consultants
HENRY, G&T, EDC, MANHIRE,
WATERMAN, HED, 1ST LINE
REFERENCE, BB7

leslie jones
architecture

Suite 3.02
Grand Union Studios
32 Ladbroke Grove
London W10 5AD

T: 020 7255 1150
F: 020 7255 6700
E: admin@leslie-jones.co.uk

Job Title
THE CHARTER RIBA STAGE 4/5

Project Number 3732

Drawing Title

SITEWIDE TYPICAL OUTWARD OPENING
WINDOW JAMB- AOV

1:2	@A1	07/15/21	AK	LP
-----	-----	----------	----	----


project	originator	volume	level	type	role	number
732 -	LJA -	ZZ -	XX -	DR -	A -	21332

stability:	code	description:
	1.7	CONTRASTUAL LOGUE

A5 CONTRACTUAL ISSUE


insert:	code	description:
	C02	SCALE BAR ADDED

0000-0001-0000-0000

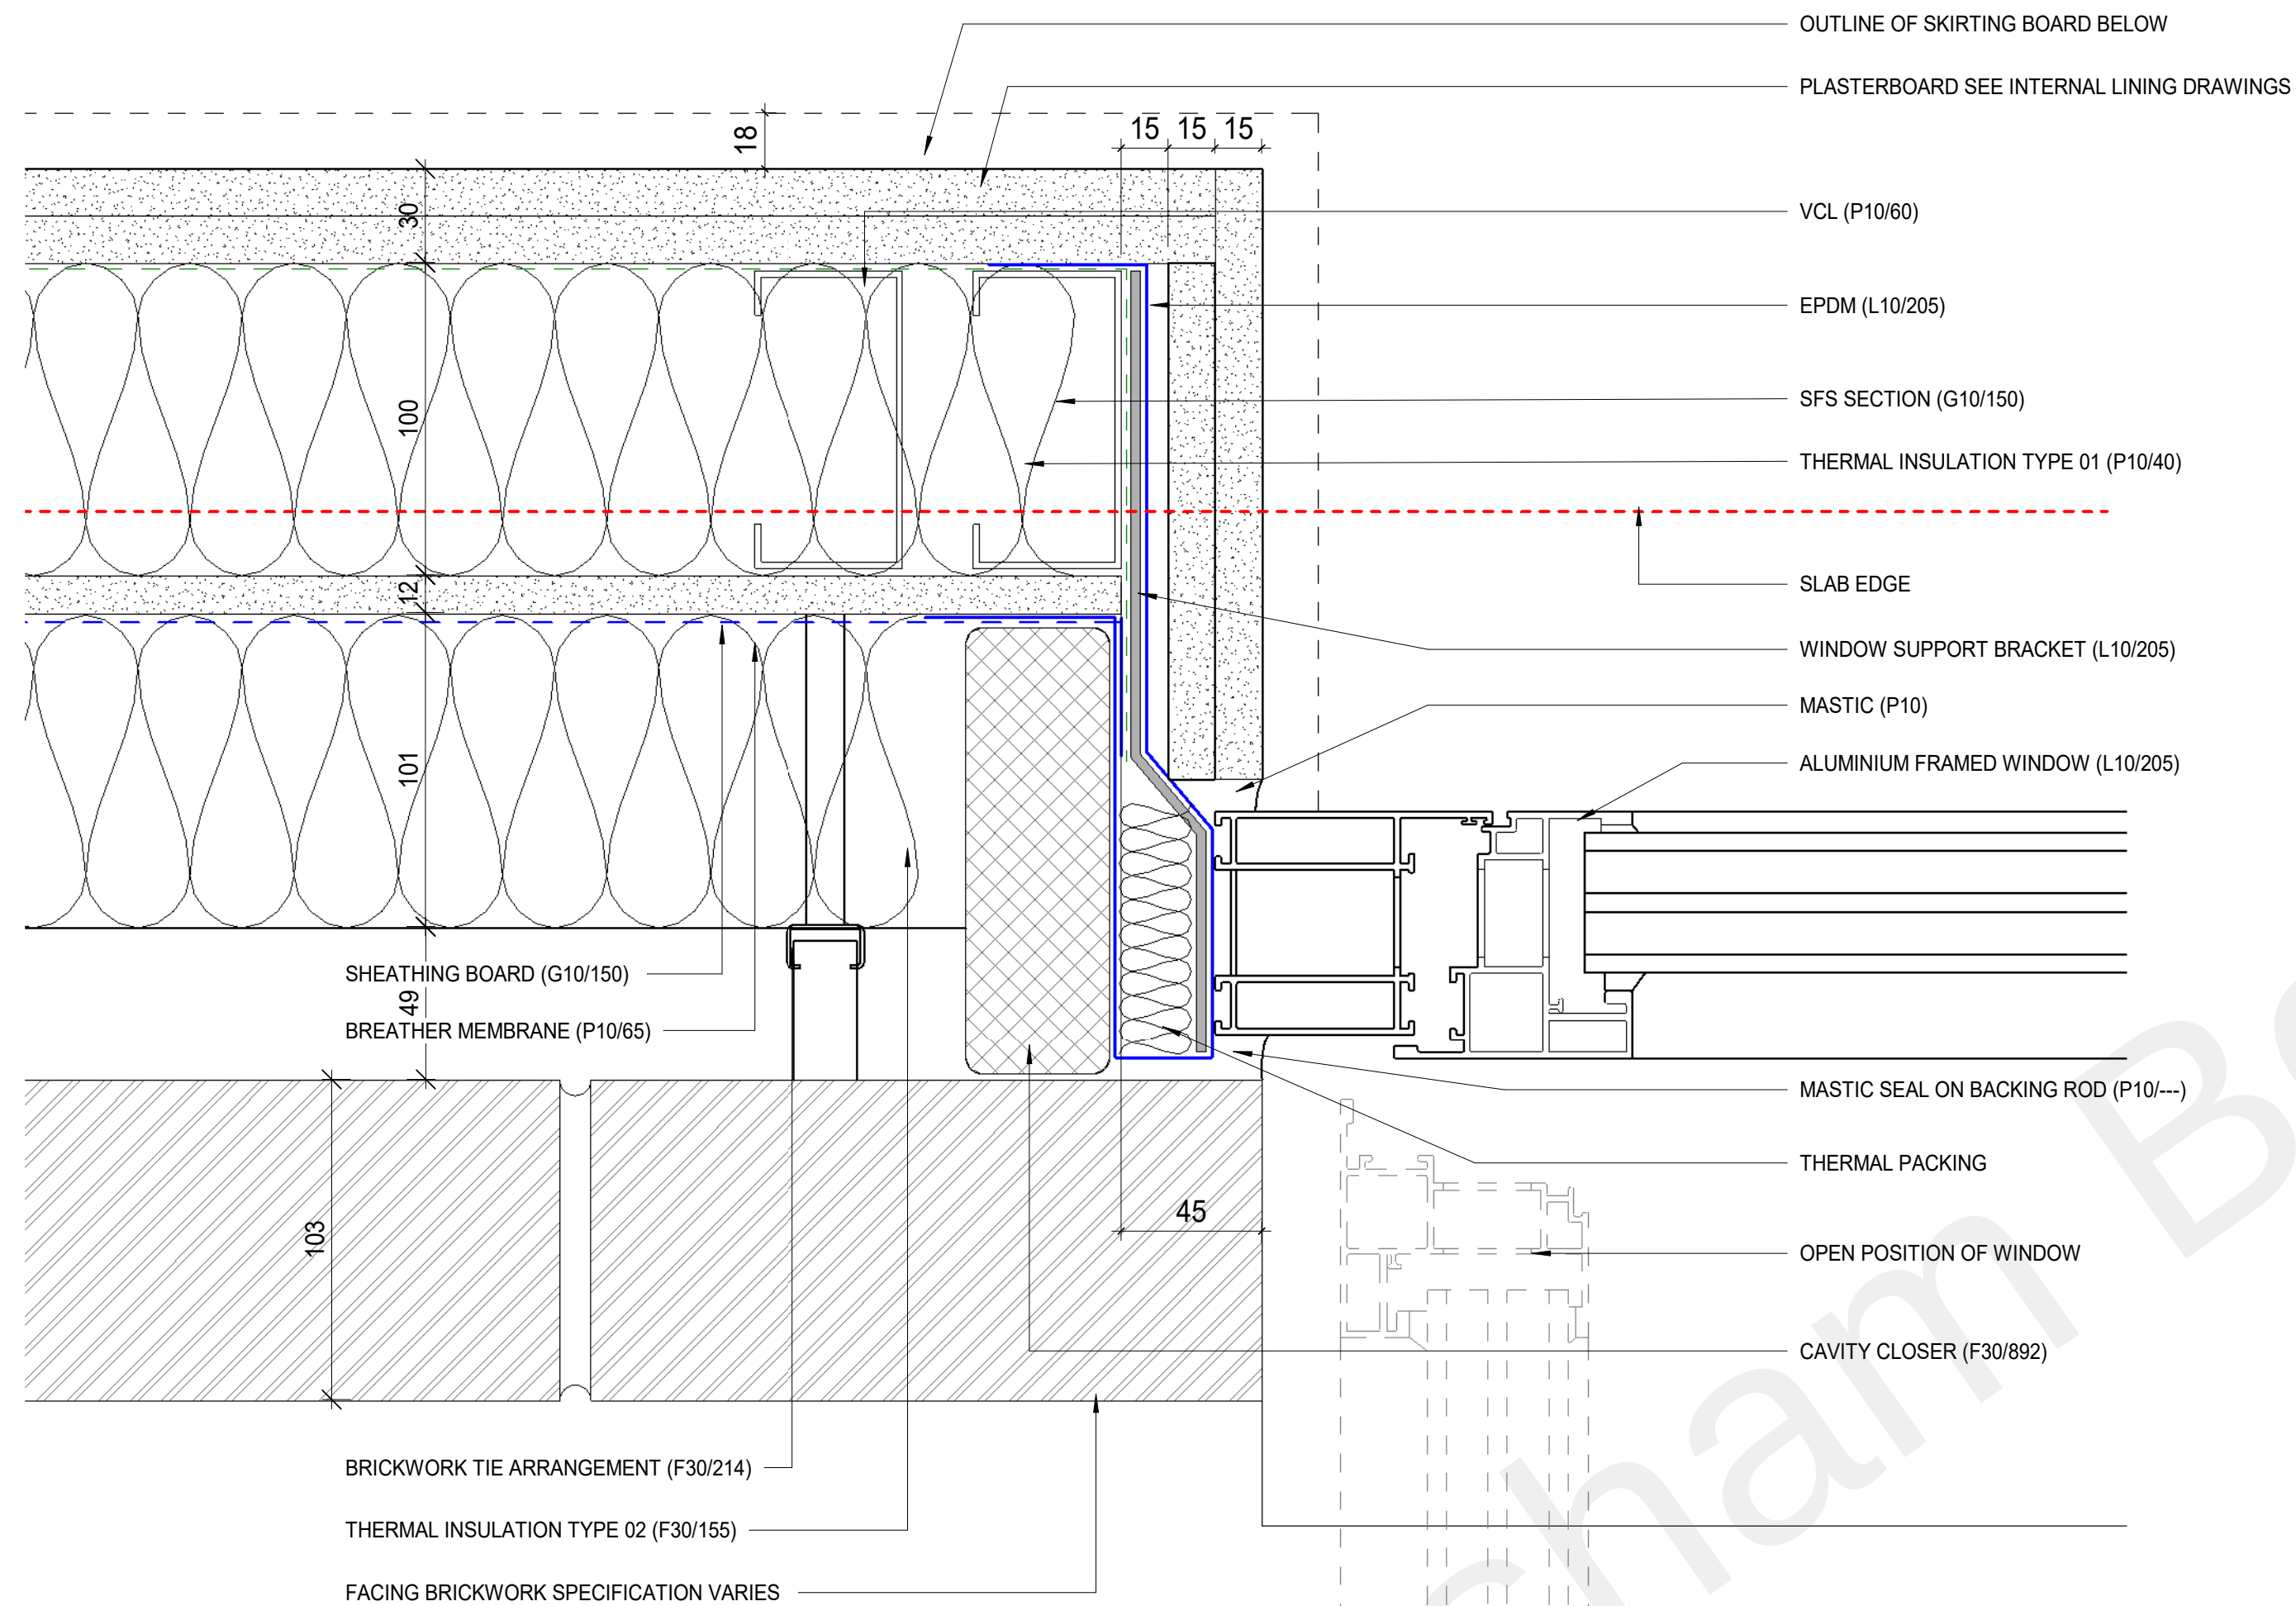

1 SITEWIDE CASEMENT OPENING OUT WINDOW (AOV) INTERFACE PLAN BRICKWORK

1:2

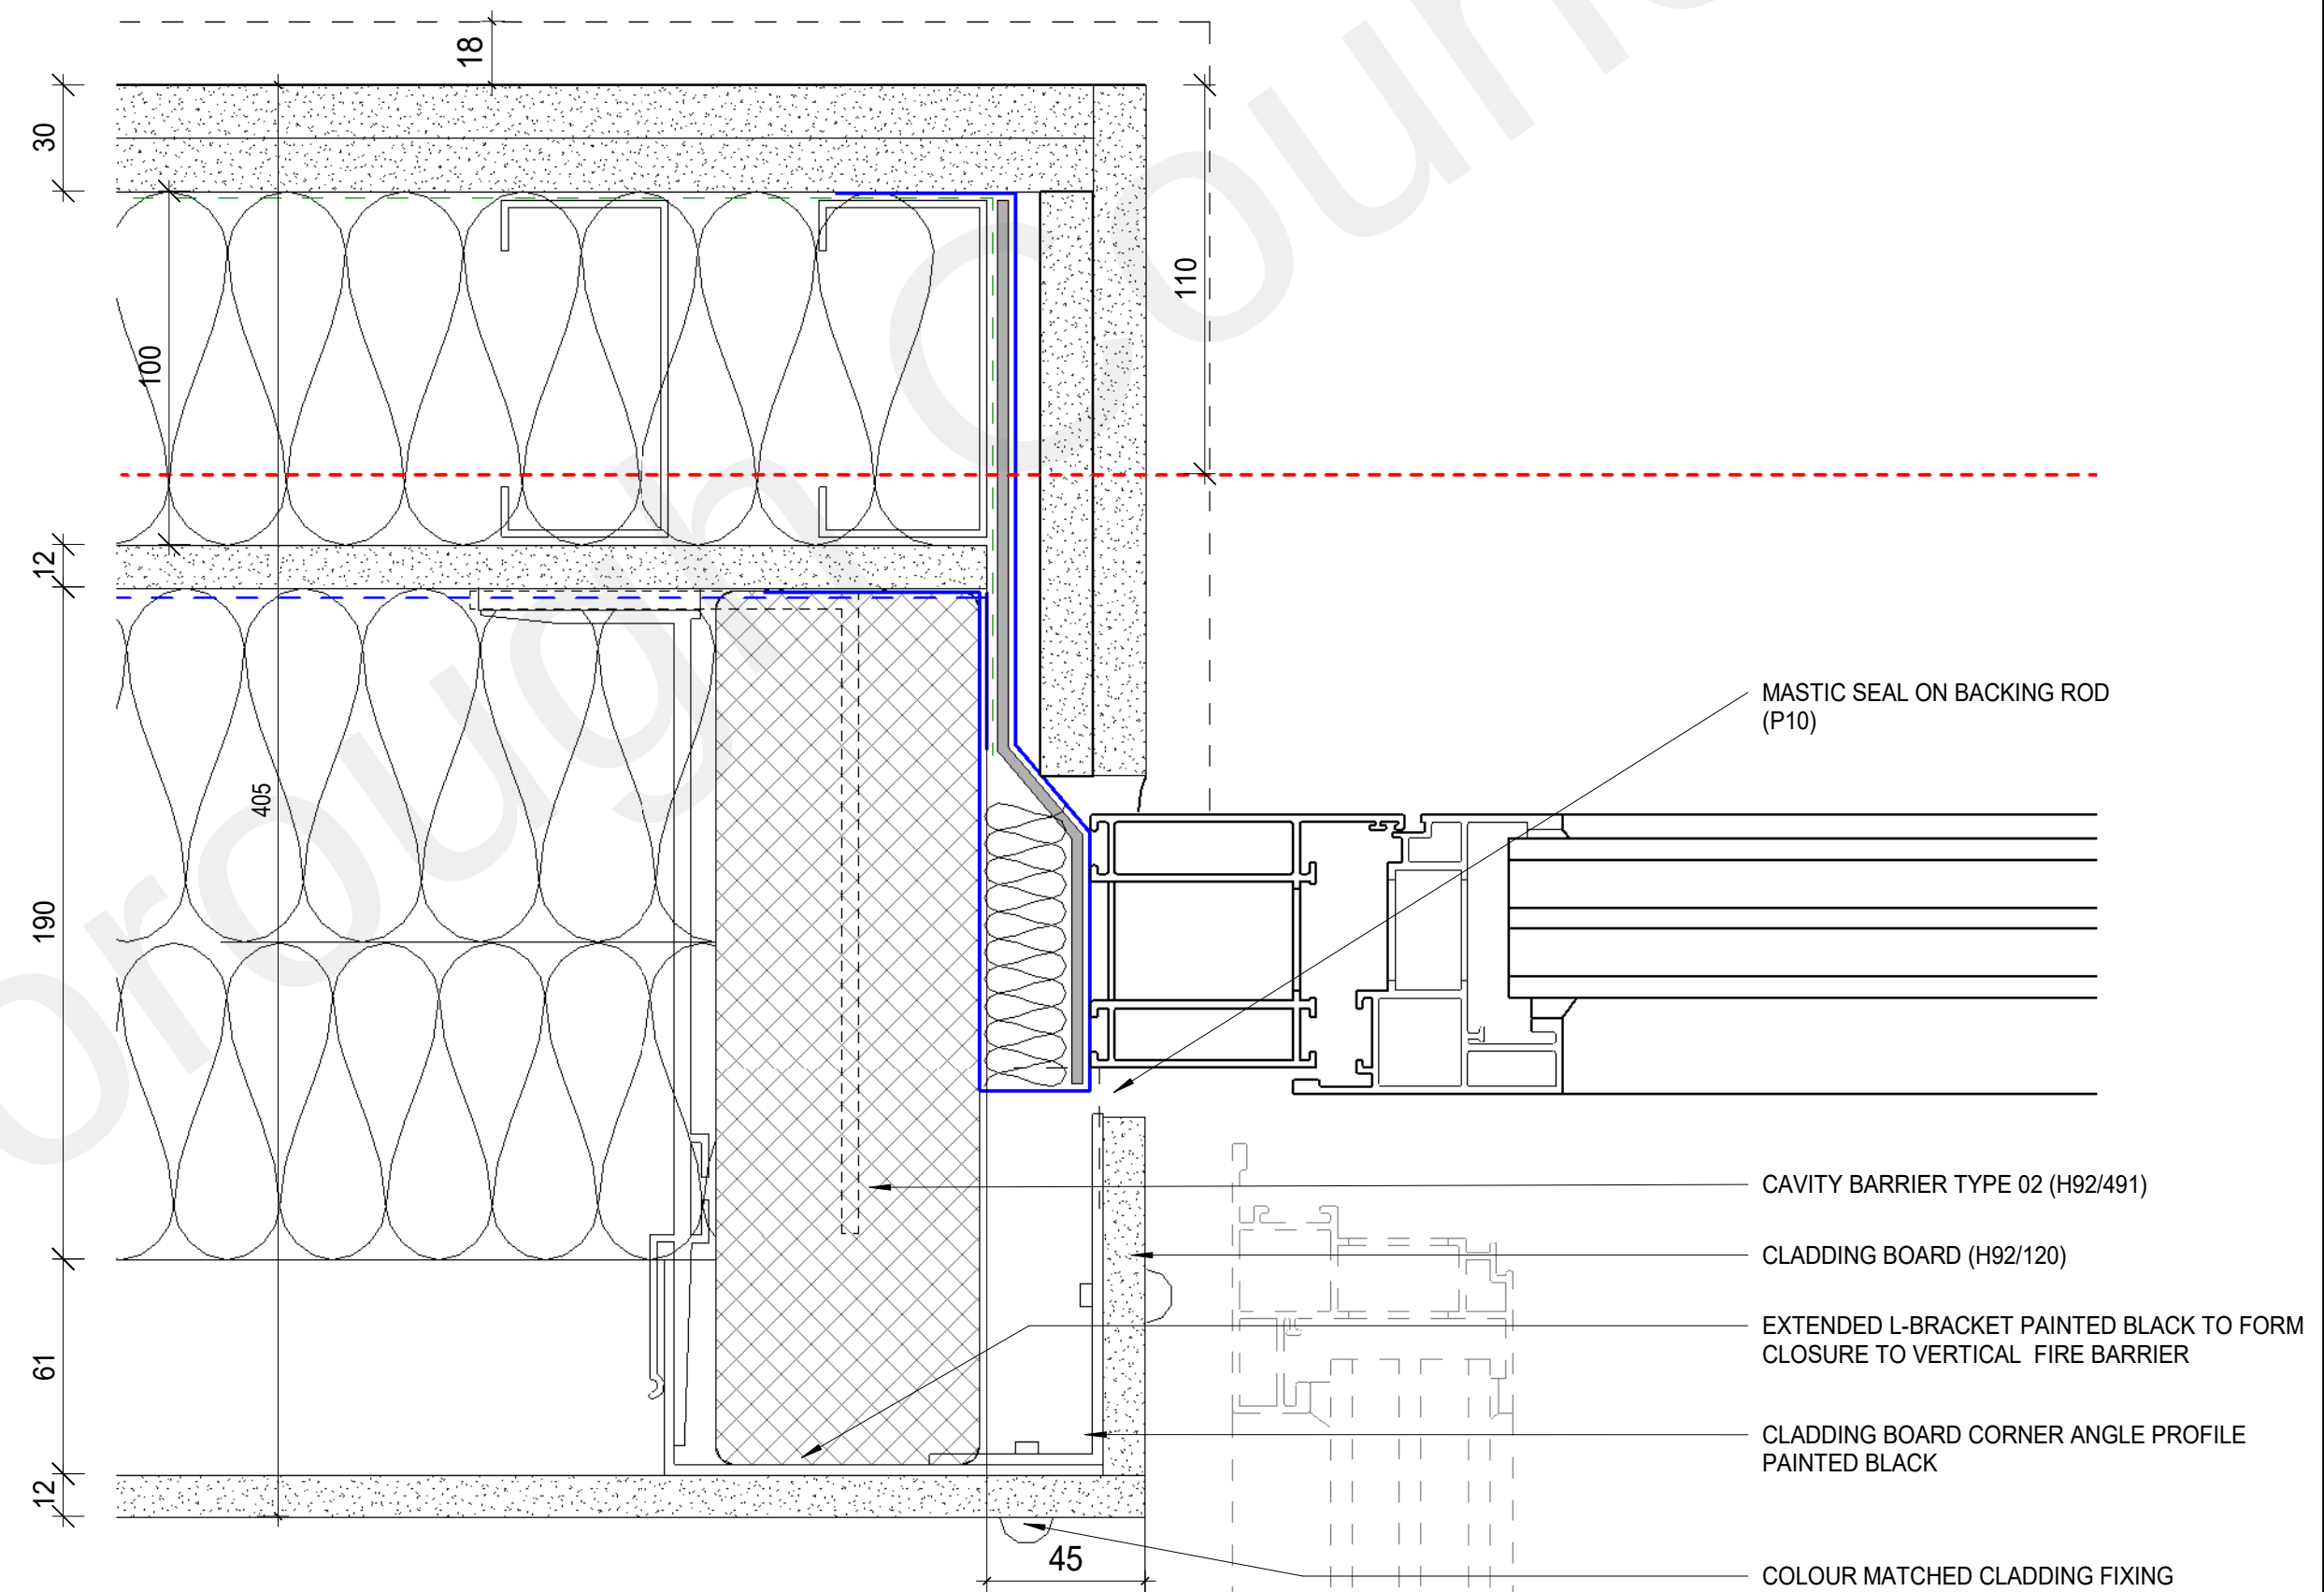

2 SITEWIDE CASEMENT OPENING OUT WINDOW (AOV) INTERFACE PLAN CLADDING BOARD

1:2

