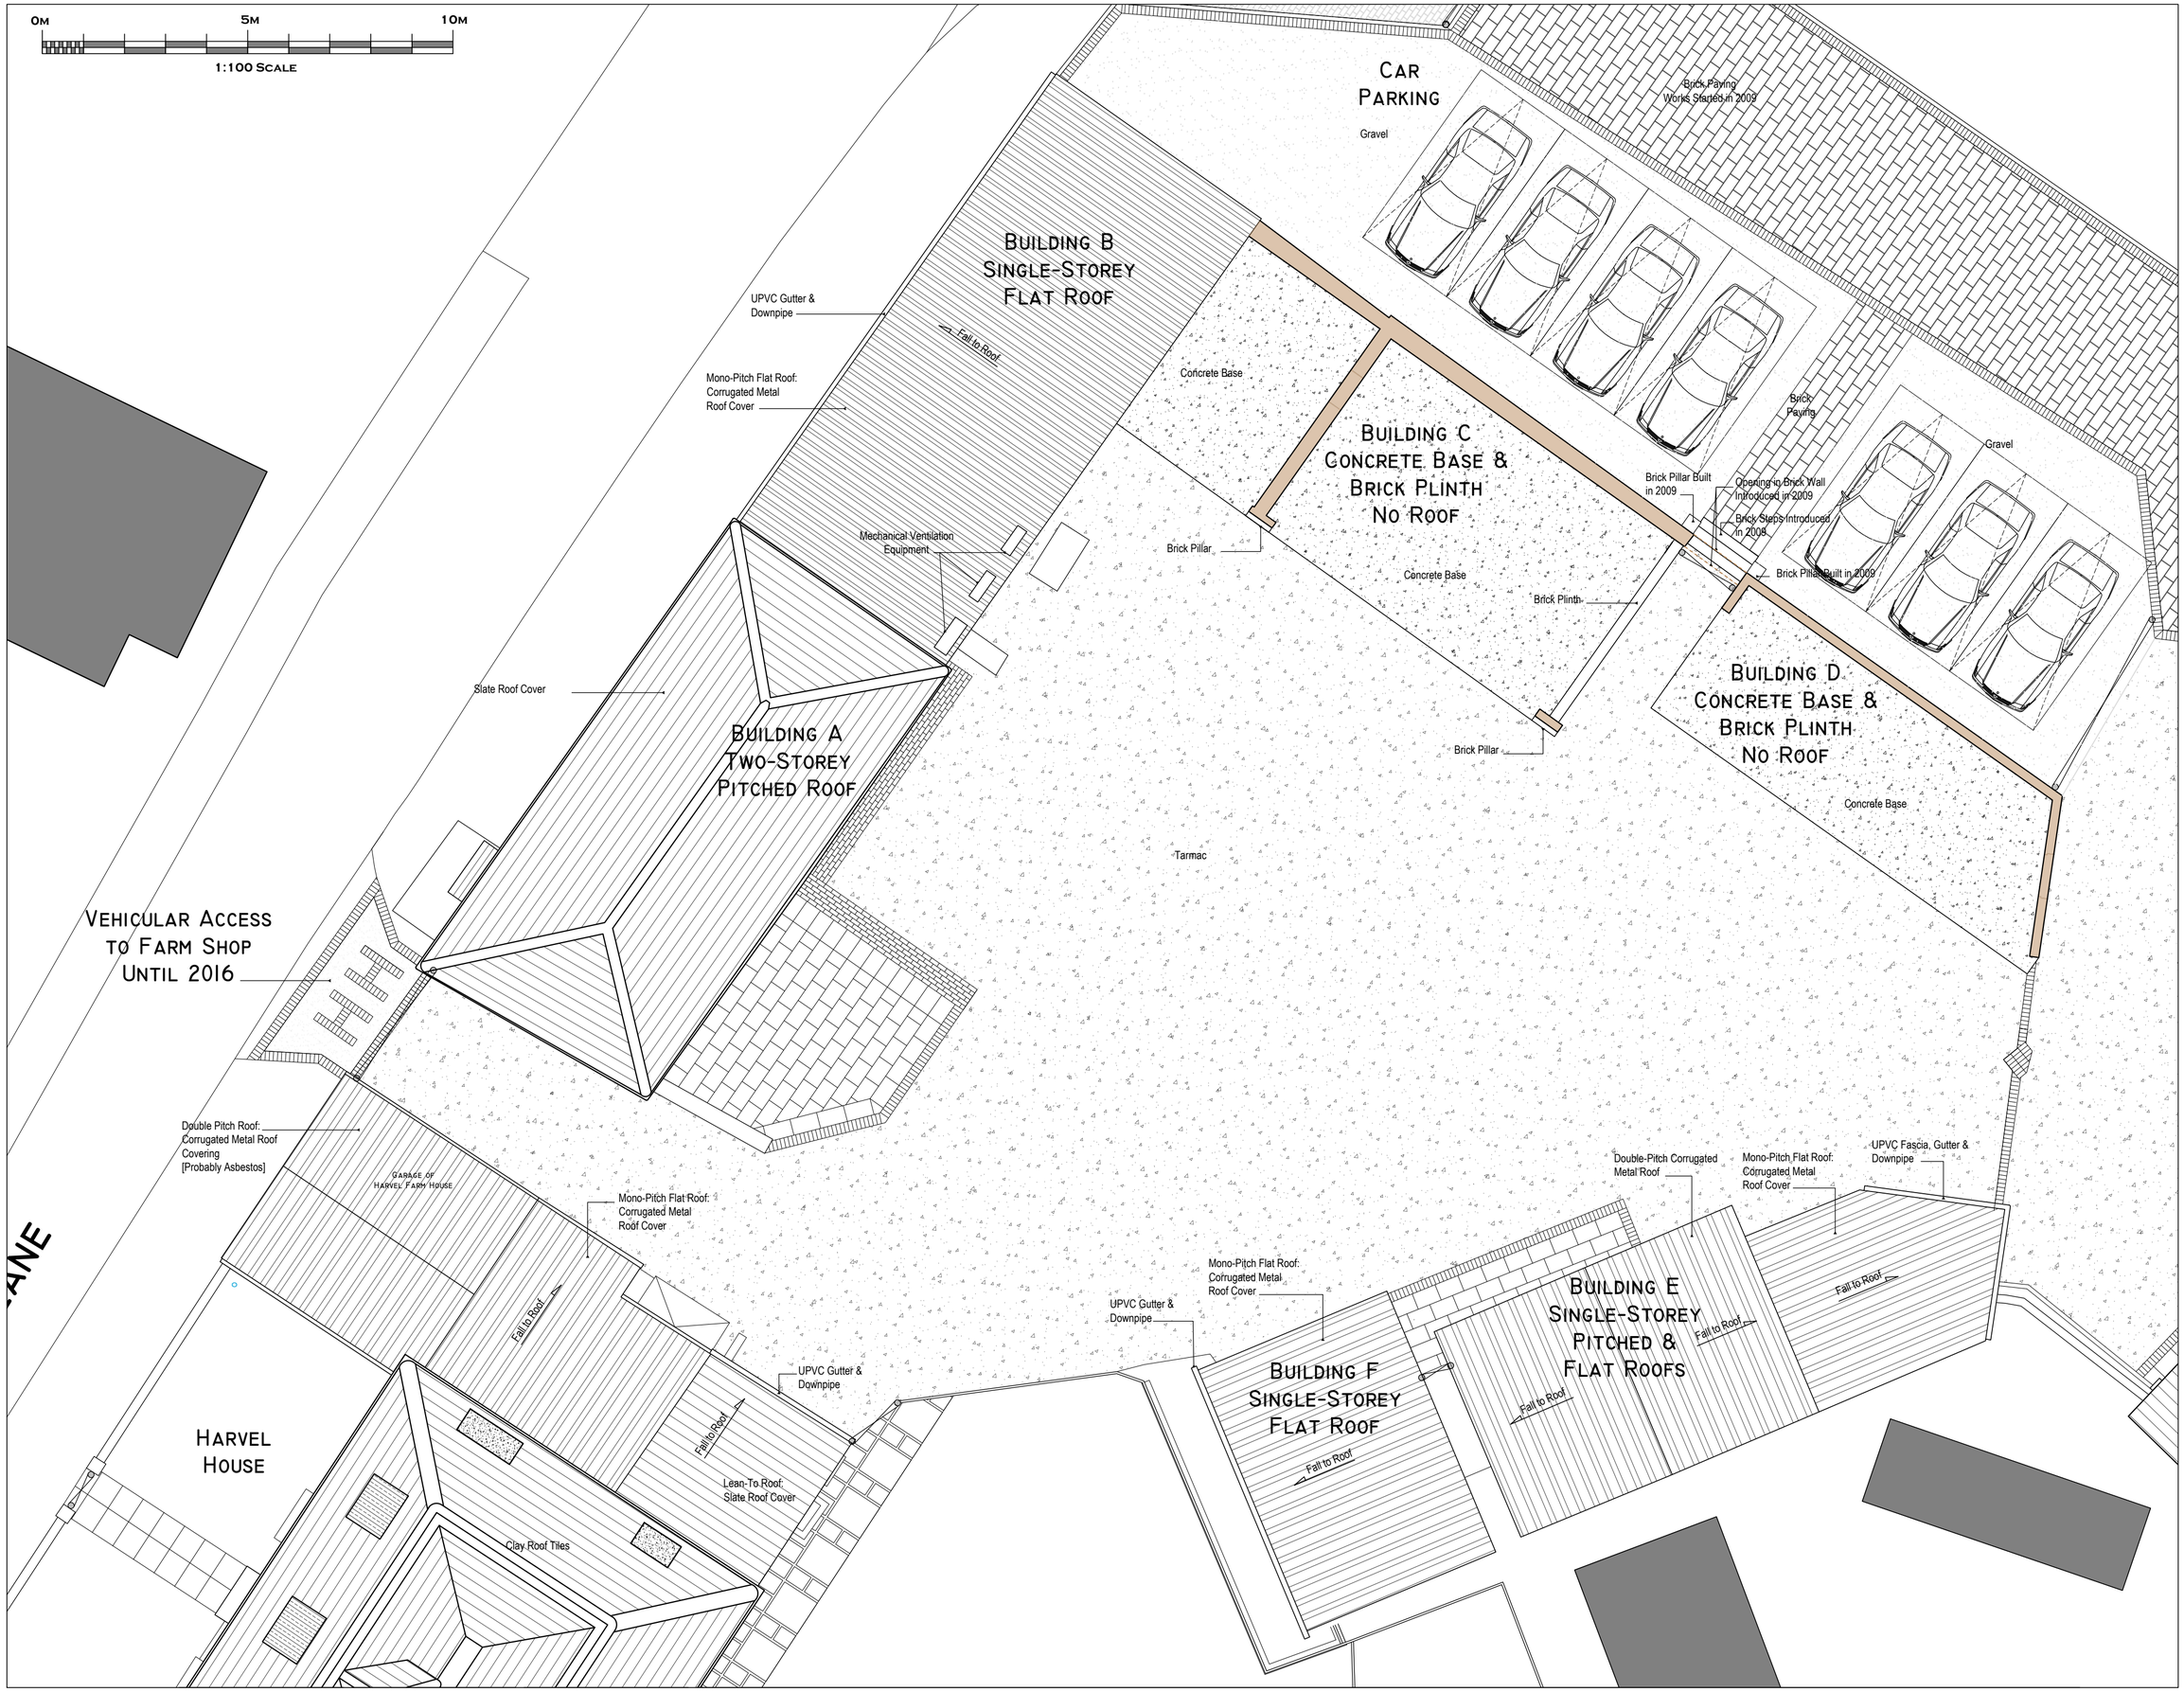

Drawing Issue Status

Planning

All Copyright Reserved to
LYL Architectural Designs Ltd.

Rev	Date	Comments

N

Client

Mr Martin James

Project

Harvel House Farm Cafe
Harvel Lane
Meopham, Gravesend
DA13 0DH

Drawing Title

Roof Plan:
Pre-Existing Condition

Revision	A
Scale	1:100 @ A2

Drawing Number

L26-P-08

Architectural Designs Ltd.
LYL Architectural Designs Ltd.
Kerensa, Orchard Drive
Maidstone, Kent
ME14 5JG
Tel: 07968040397
Email: lana@lylarchitecturaldesigns.co.uk