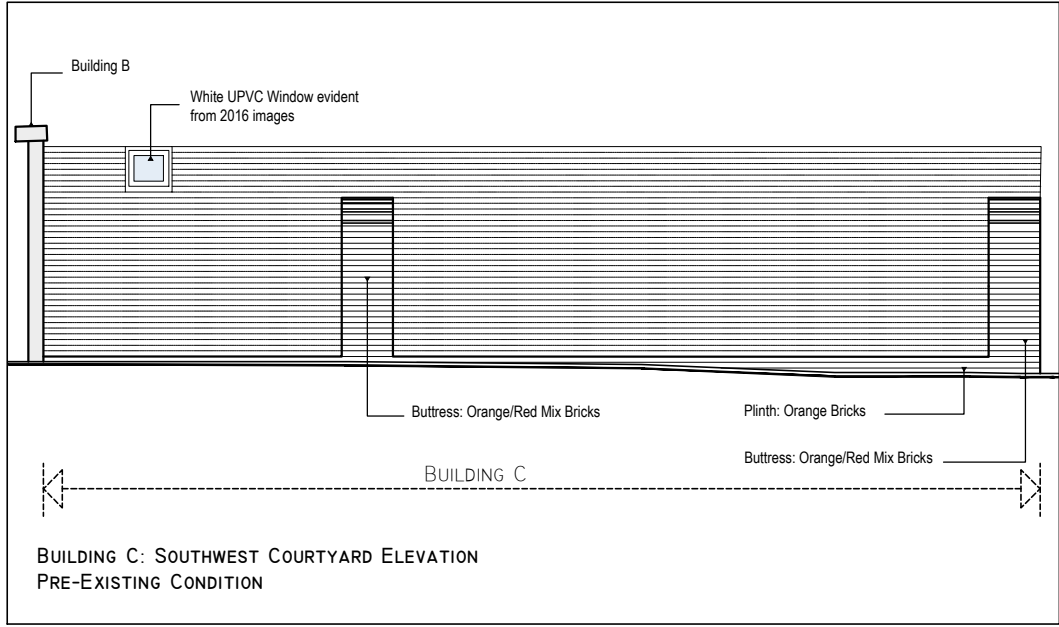
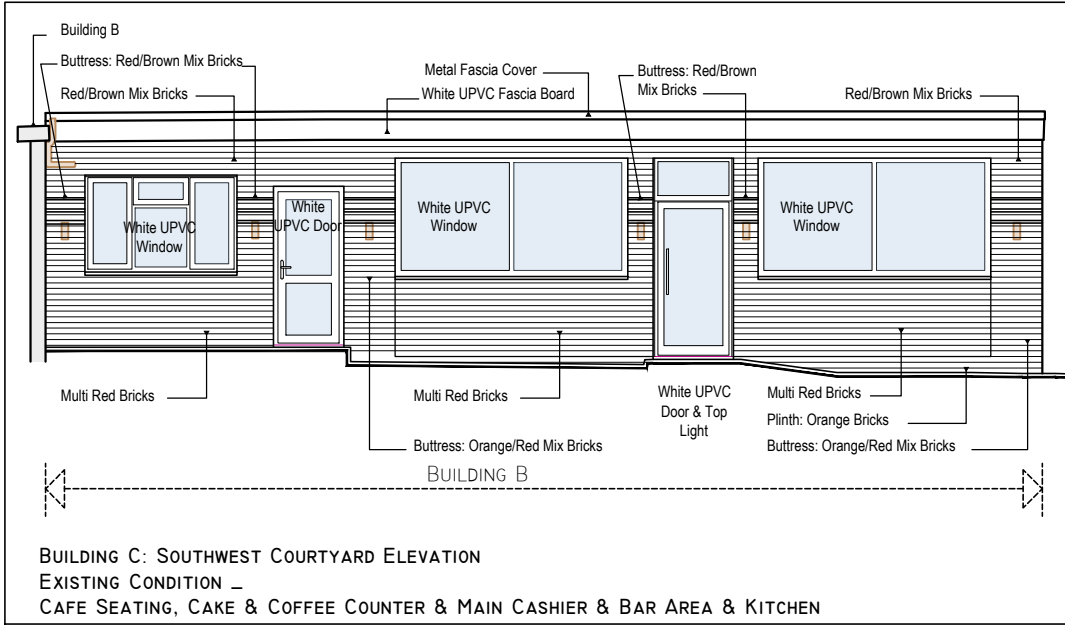
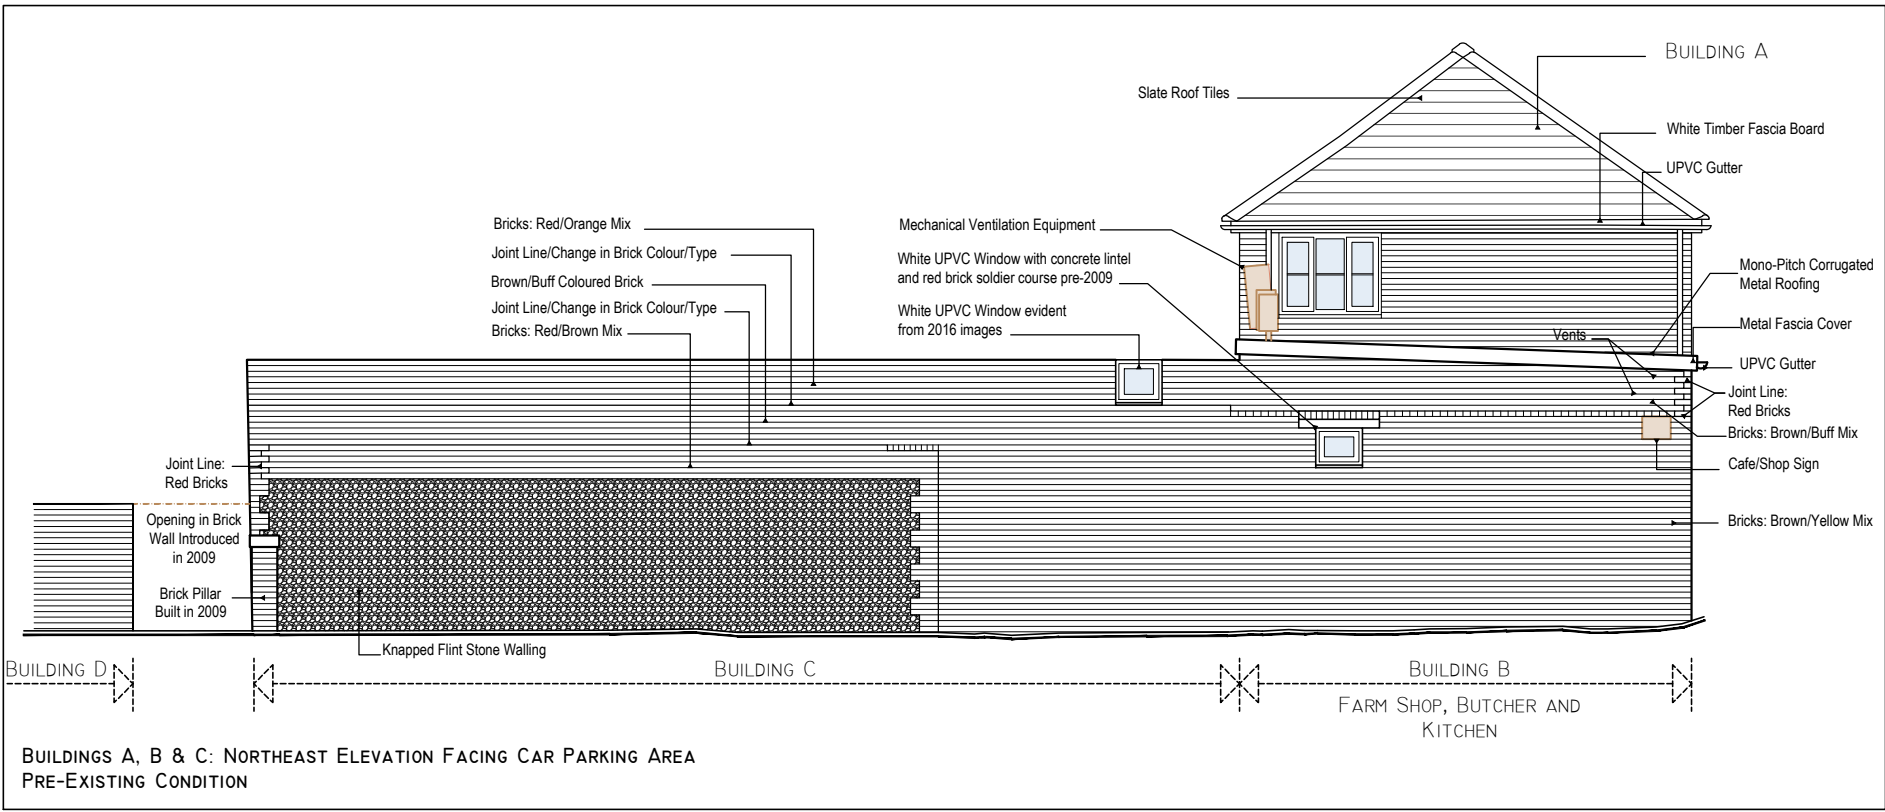
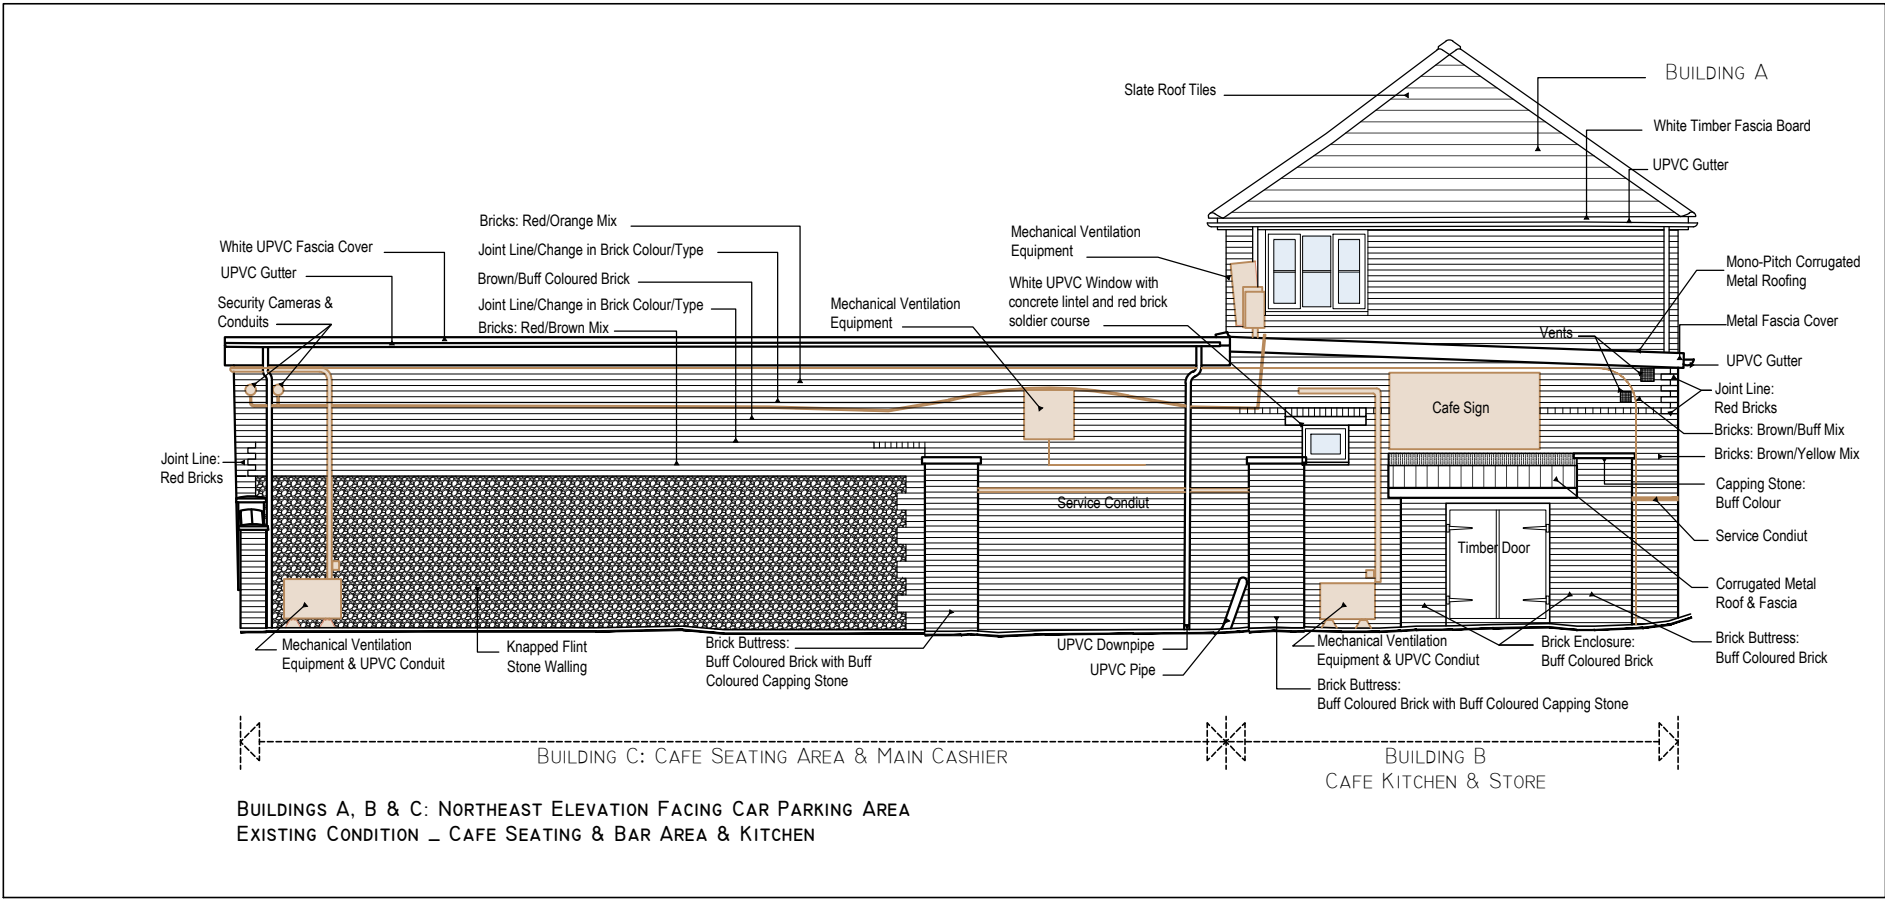


DRAWING ISSUE STATUS	CLIENT	PROJECT	DRAWING TITLE	DRAWING NUMBER	LVL ARCHITECTURAL DESIGNS LTD. KERENSA, ORCHARD DRIVE MAIDSTONE, KENT ME14 5JG TEL: 07986040397 EMAIL: lma@larchitecturalsdesigns.co.uk	ARCHITECTURAL DESIGNS LTD.
PLANNING	MR MARTIN JAMES	HARVEL HOUSE FARM CAFE HARVEL LANE MEOPHAM, GRAVESEND DA13 0DH	BUILDINGS A, B & C ELEVATIONS I: PRE-EXISTING & EXISTING CONDITION	L26-P-10		
ALL COPYRIGHT RESERVED TO LVL ARCHITECTURAL DESIGNS LTD.	REV	DATE	COMMENTS	REVISION	A	
				SCALE	1:100 @ A3	