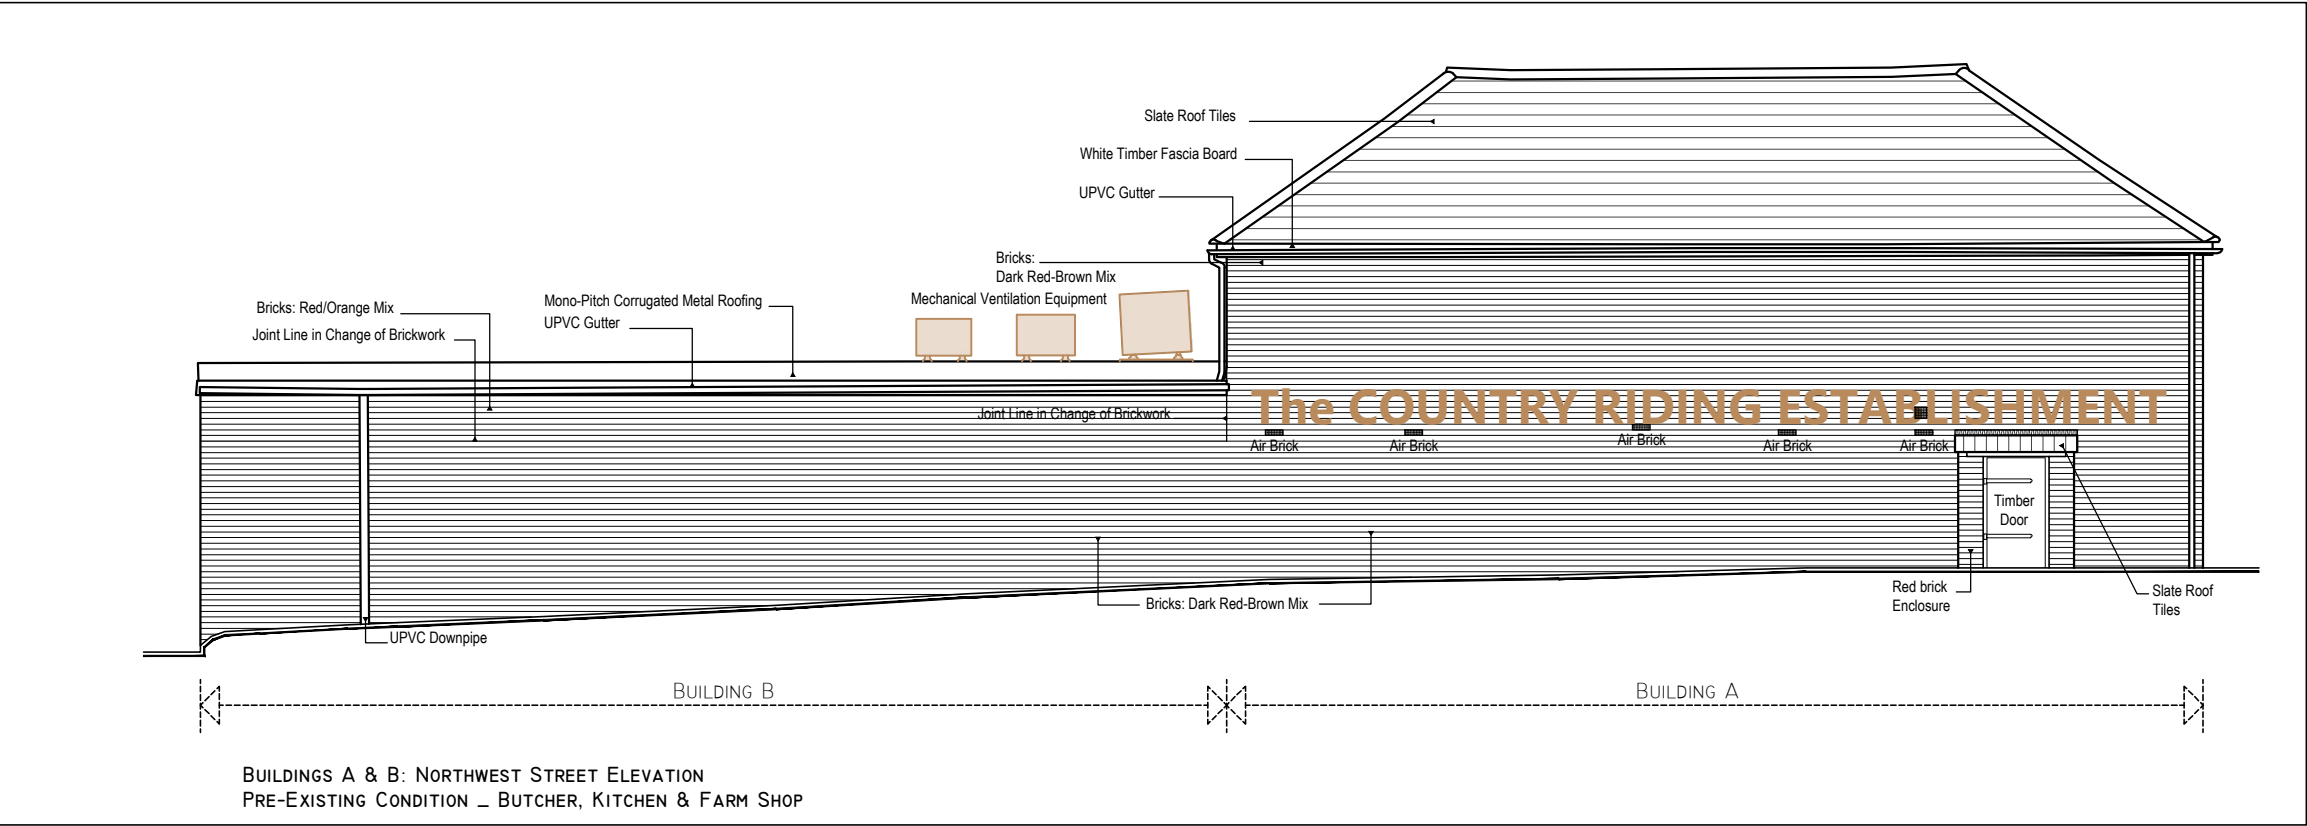
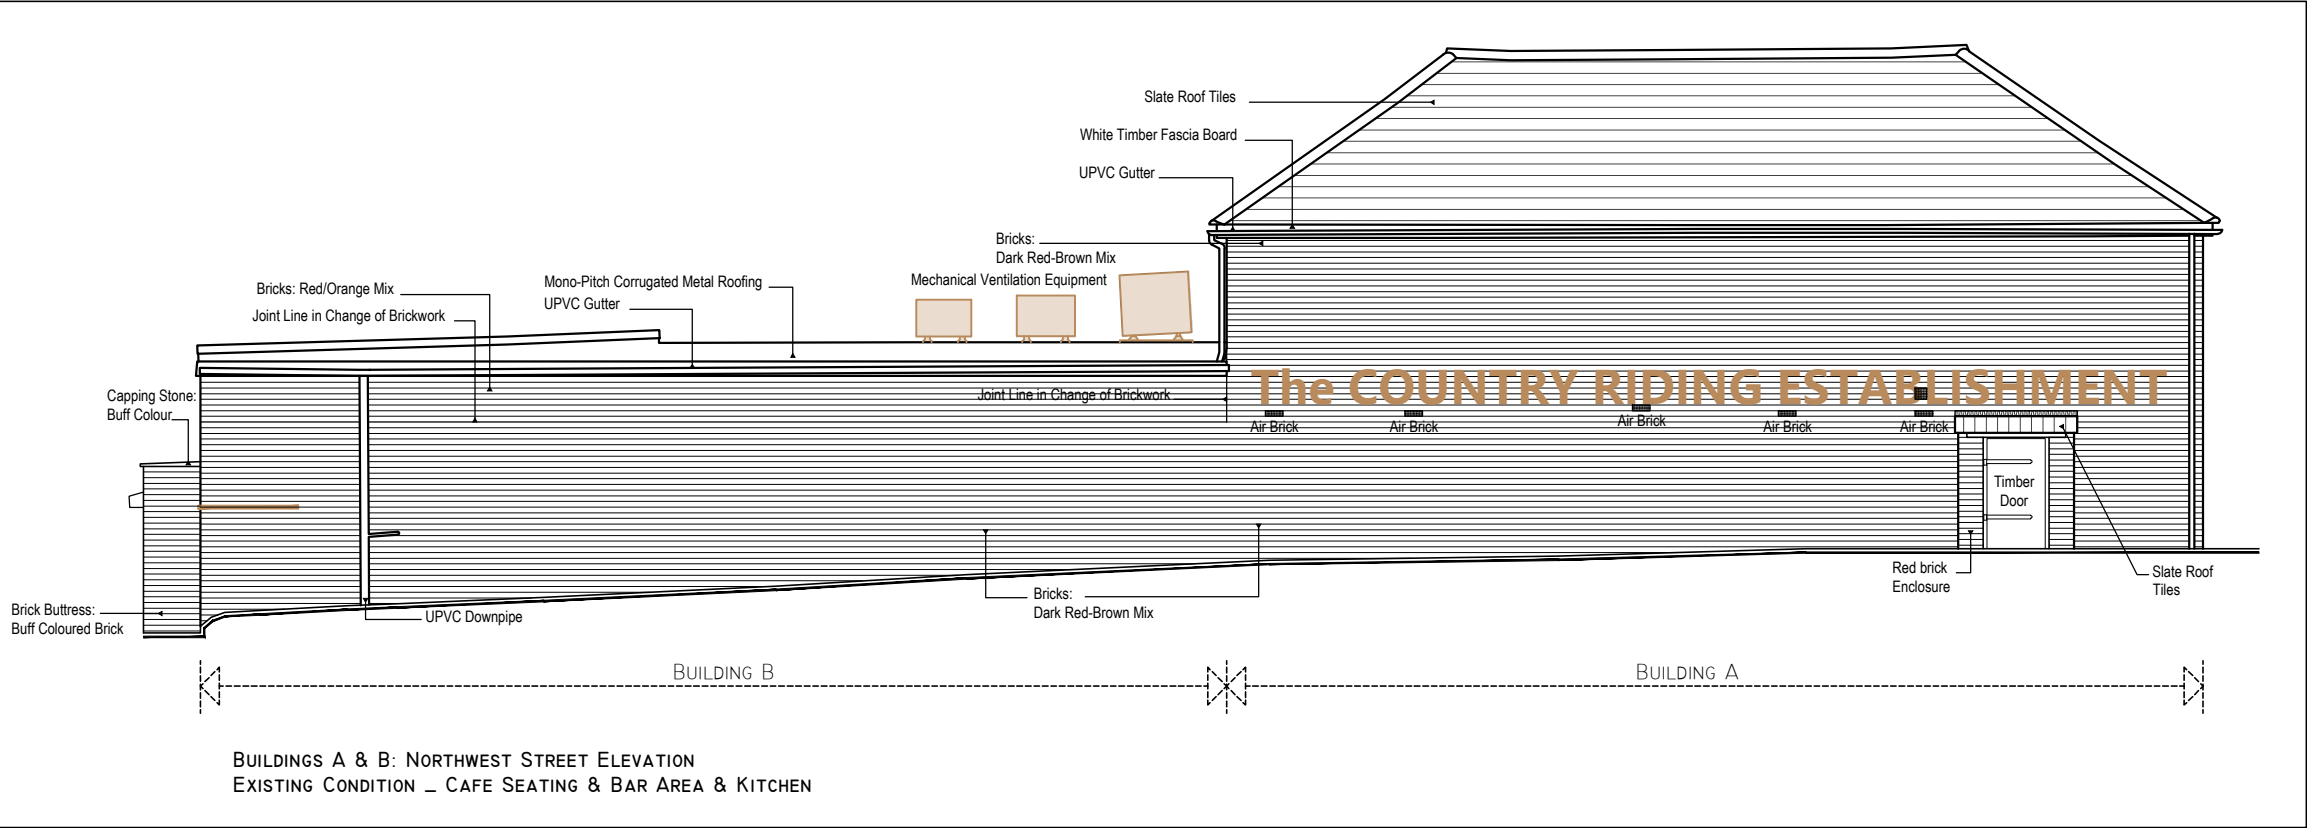


DRAWING ISSUE STATUS

PLANNING

ALL COPYRIGHT RESERVED TO
LYL ARCHITECTURAL DESIGNS LTD.

REV	DATE	COMMENTS

CLIENT

MR MARTIN JAMES

PROJECT

HARVEL HOUSE FARM CAFE
HARVEL LANE
MEOPHAM, GRAVESEND
DA13 0DH

DRAWING TITLE

BUILDINGS A, B & C
ELEVATIONS 3: EXISTING
& PRE-EXISTING CONDITION

REVISION A

SCALE 1:100 @ A3

DRAWING NUMBER

L26-P-12



ARCHITECTURAL
DESIGNS LTD.

LYL ARCHITECTURAL DESIGNS LTD.
KERENSA, ORCHARD DRIVE
MAIDSTONE, KENT
ME14 5JG
TEL: 07968040397
EMAIL: lana@lylarchitecturaldesigns.co.uk