


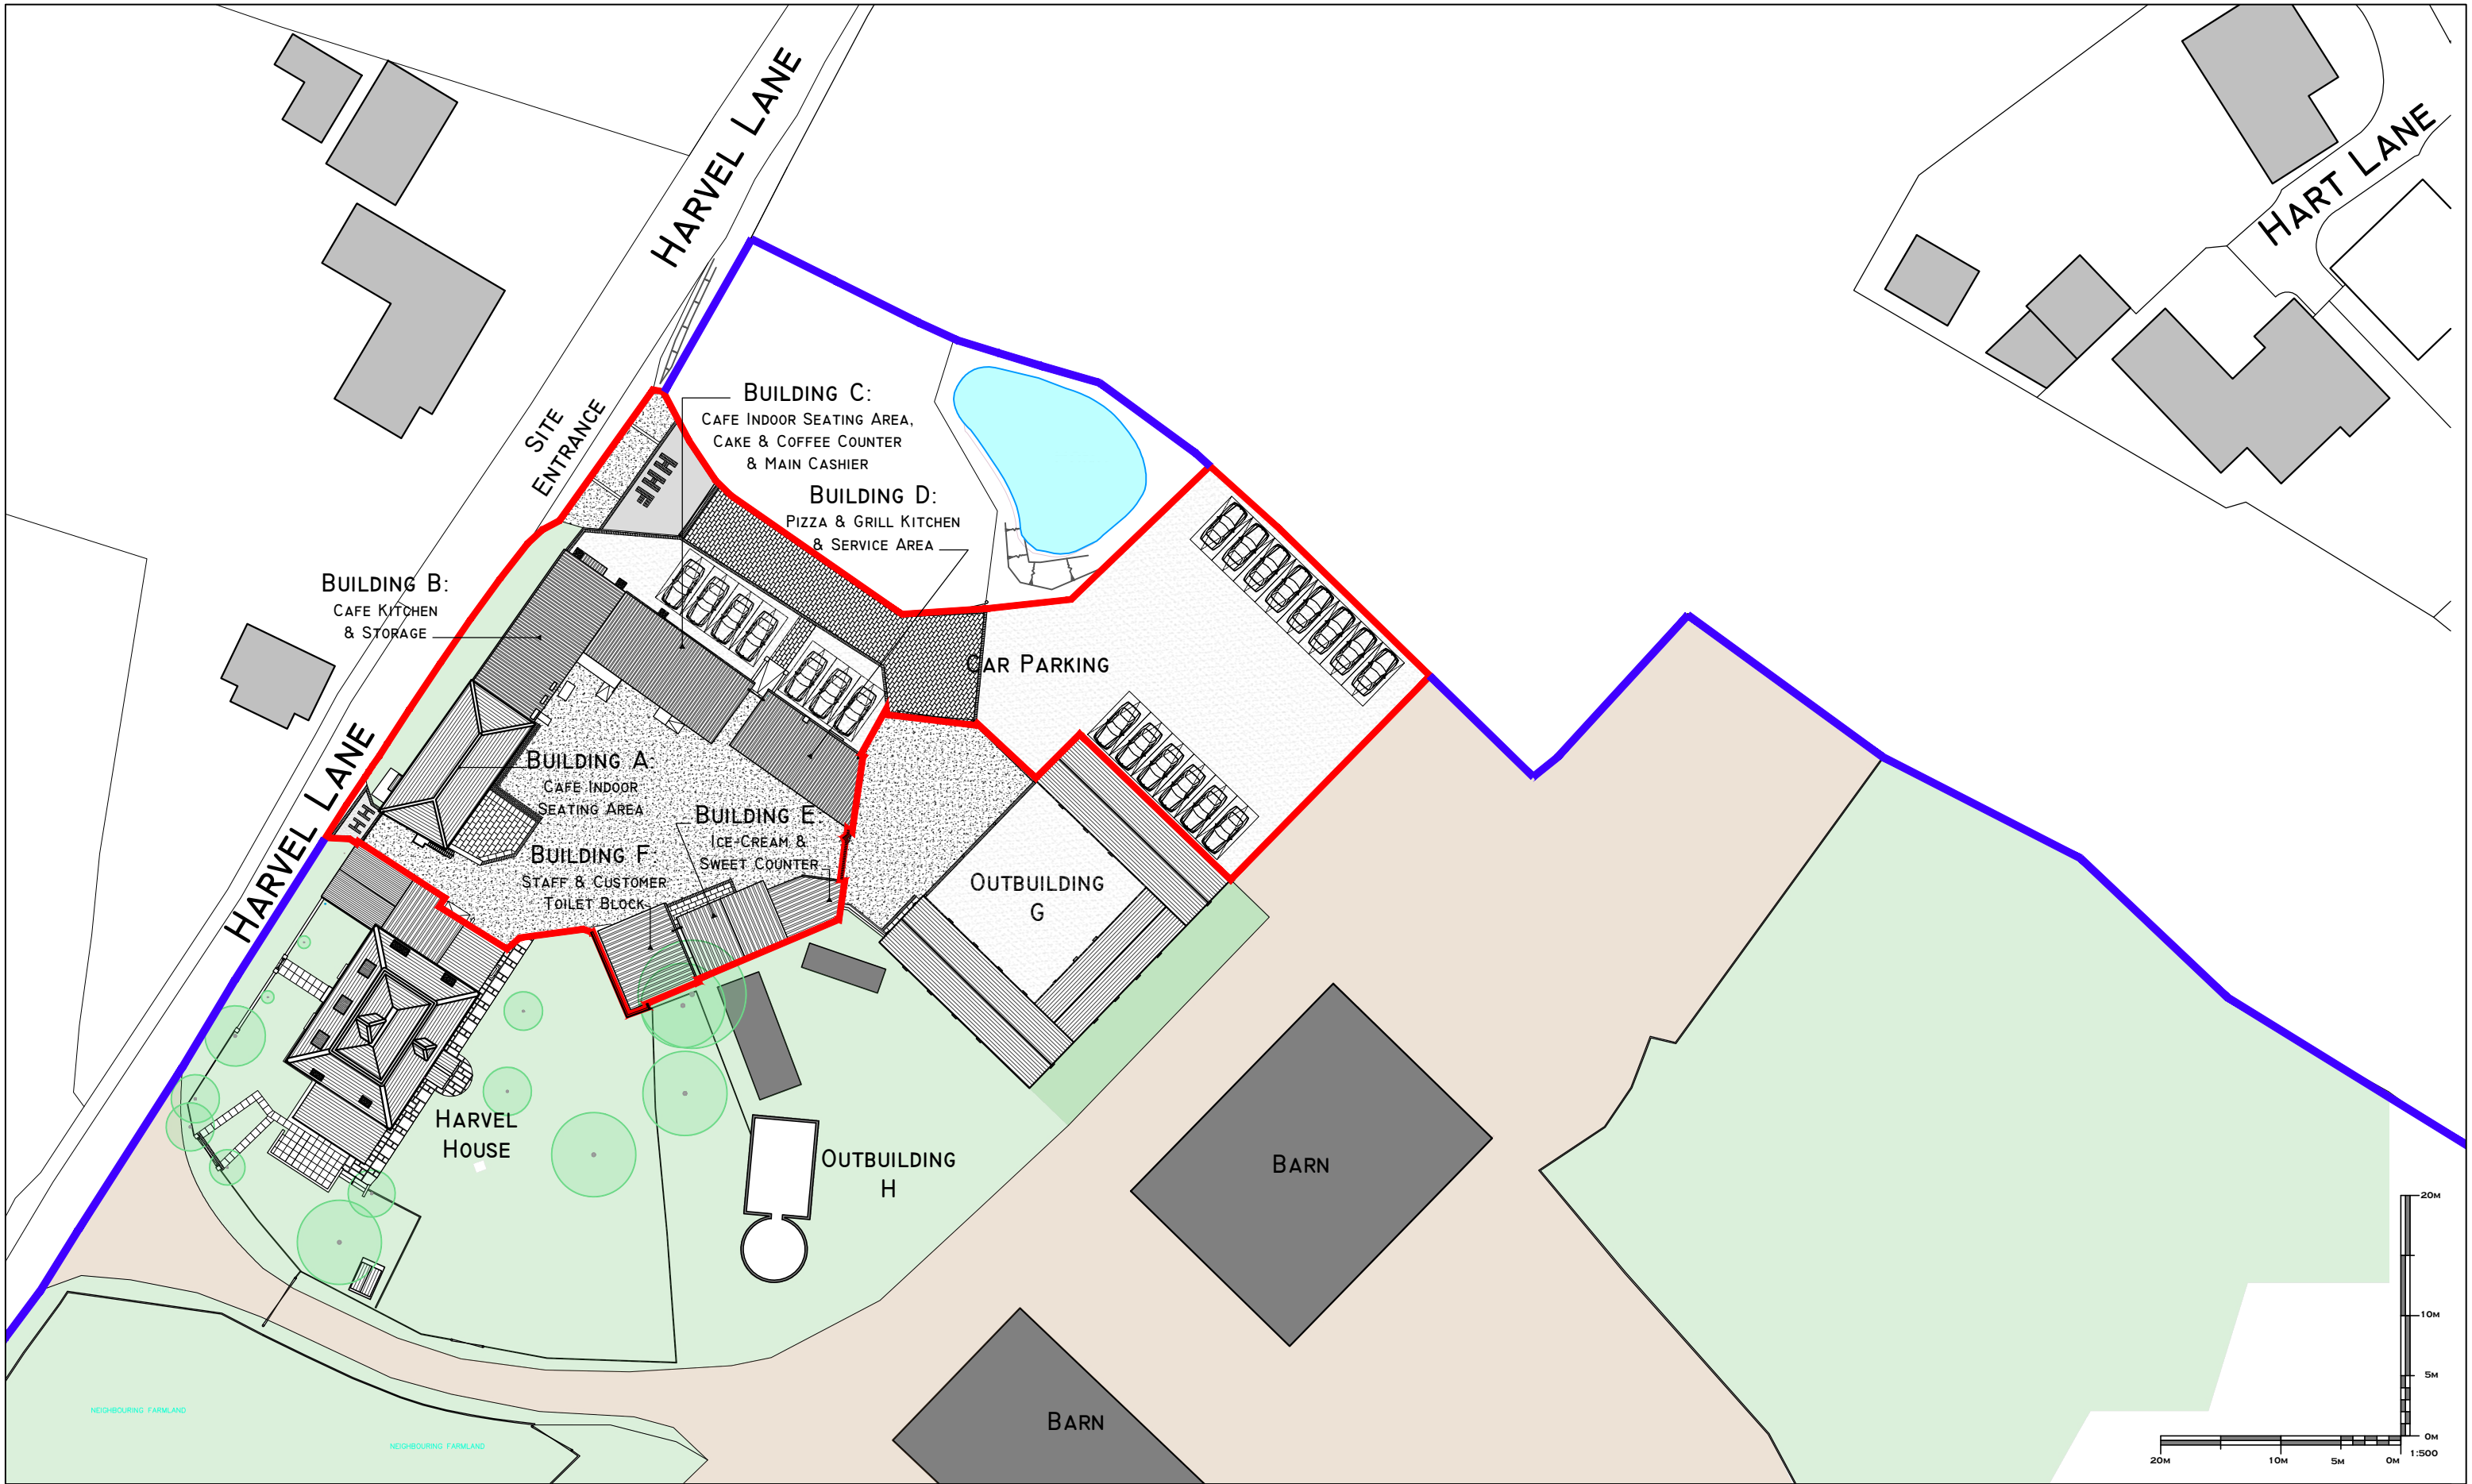

DRAWING ISSUE STATUS PLANNING	ALL COPYRIGHT RESERVED TO LVL ARCHITECTURAL DESIGNS LTD.		LEGEND				CLIENT			PROJECT			DRAWING TITLE		DRAWING NUMBER L26-P-00	LVL ARCHITECTURAL DESIGNS LTD. KERENSA, ORCHARD DRIVE MAIDSTONE, KENT ME14 5JG TEL: 07966040397 EMAIL: lina@lvlarchitecturaldesigns.co.uk	
			BOUNDARY: APPLICATION SITE		TARMAC	MR MARTIN JAMES			HARVEL HOUSE FARM CAFE HARVEL LANE MEOPHAM, GRAVESEND DA13 0DH			SITE LOCATION PLAN					
			BOUNDARY: SITE IN CLIENT OWNERSHIP		EARTH							REVISION		A			
			EXISTING TREES		GRAVEL							SCALE			1:500 @ A3		
			GRASS		BRICK PAVING												