


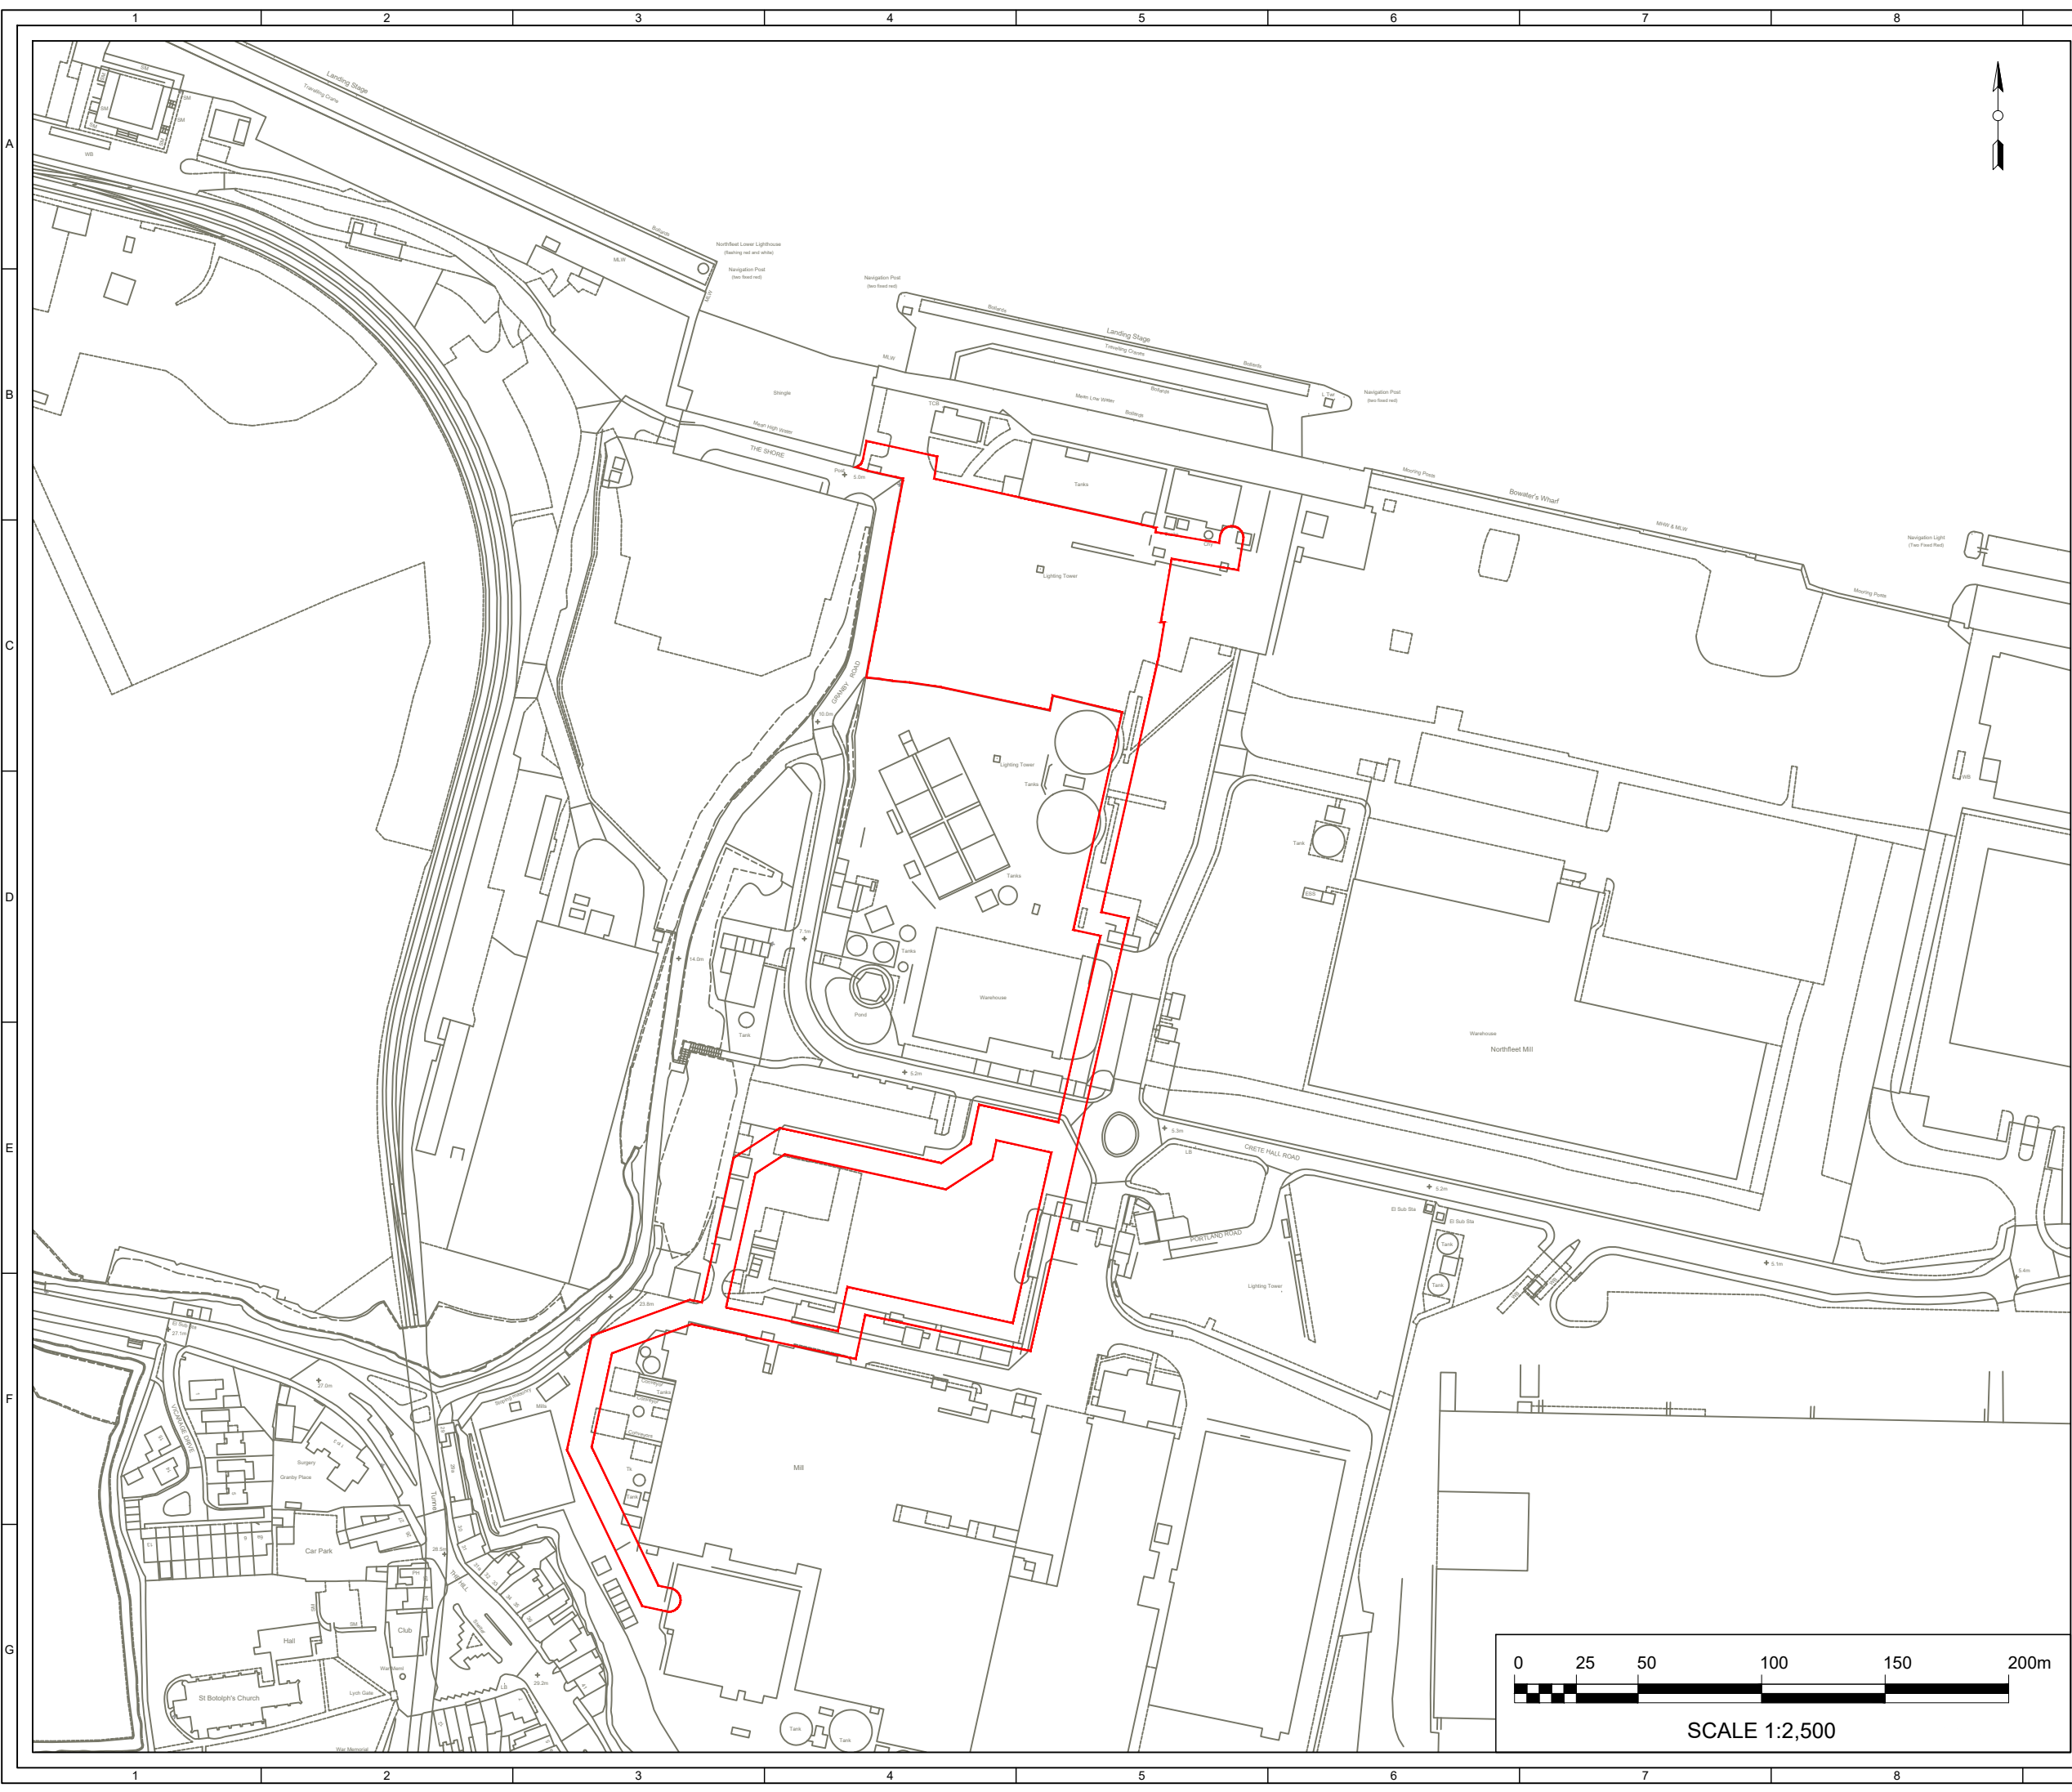

© CROWN COPYRIGHT, ALL RIGHTS RESERVED.
2024 LICENCE NUMBER 0100031673.

KEY:

— DEVELOPMENT BOUNDARY
(OUTSIDE EDGE OF LINE DENOTES BOUNDARY)

SITE LOCATION

KEY PLAN - NOT TO SCALE

LOCATION
SCALE 1:200,000

4	BM	DC	IB	2024-08-02	UPDATED DEVELOPMENT BOUNDARY				
3	BM	CA	BS	2023-09-01	ADDED SCALE BAR				
2	BM	BS	PB	2023-08-16	UPDATED DEVELOPMENT BOUNDARY				
1	BM	BS	PB	2023-08-16	FIRST ISSUE				
ISSUE DRAWN				CHKD	APPD	DATE	REVISION NOTES		
PURPOSE				COORDINATES					
PLANNING				OSGB 1936					
SCALE				DATUM					
1:2,500				N/A					
LAYOUT DRAWING				T-LAYOUT NO					
N/A				N/A					
PROJECT TITLE									
NORTHFLEET GREEN HYDROGEN FACILITY									
DRAWING TITLE									
SITE LOCATION PLAN									
RES DRAWING NUMBER						REV			
05135-RES-LAY-DR-PT-001						4			
THIS DRAWING IS THE PROPERTY OF RENEWABLE ENERGY SYSTEMS LIMITED AND NO REPRODUCTION MAY BE MADE IN WHOLE OR IN PART WITHOUT PERMISSION									
				BEAUFORT COURT, EGG FARM LANE, KINGS LANGLEY, HERTS WD4 8LR, UK TEL +44 (0) 1923 299200 WWW.RES-GROUP.COM					