




ELEVATIONS -
SCALE 1:100

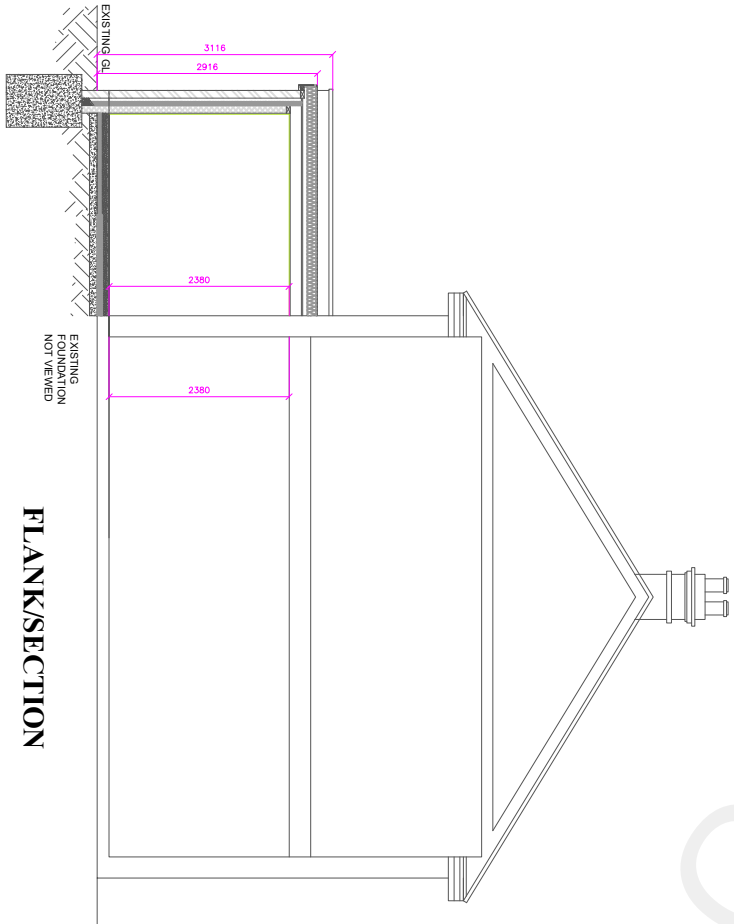


FLANK/SECTION

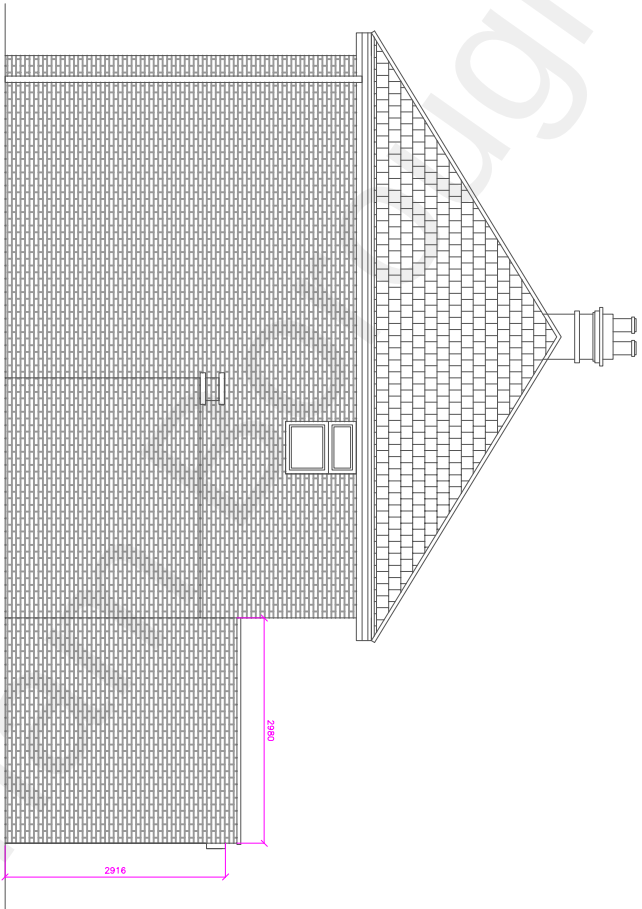

FLANK

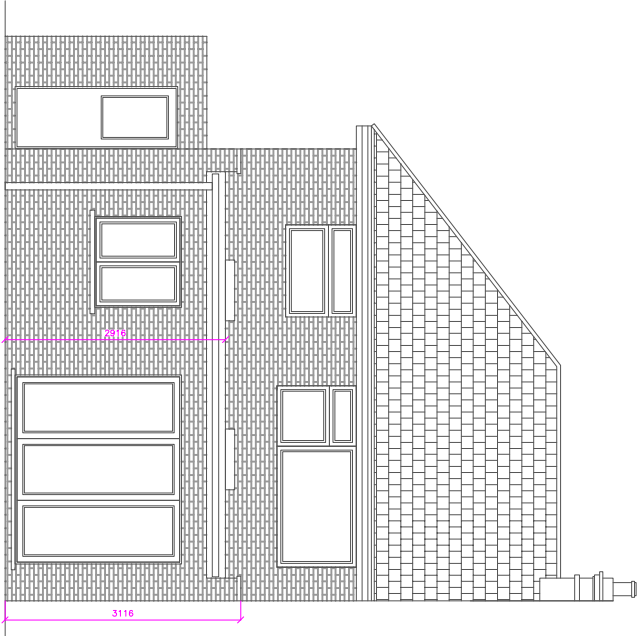

REAR

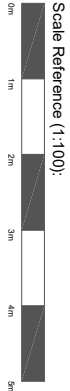

DO NOT SCALE FROM THIS DRAWING
(exception of Local Authority Planning Departments)

JOB		CLIENT	
52 IMPERIAL DRIVE		MR & MRS NISBET	
DRG TITLE	SCALE 1:100 (@A3)	DRG-NO.	REV
PROPOSED ELEVATIONS AND SECTION	DATE APR 2022 DRAWN APB	1_PA_004	