
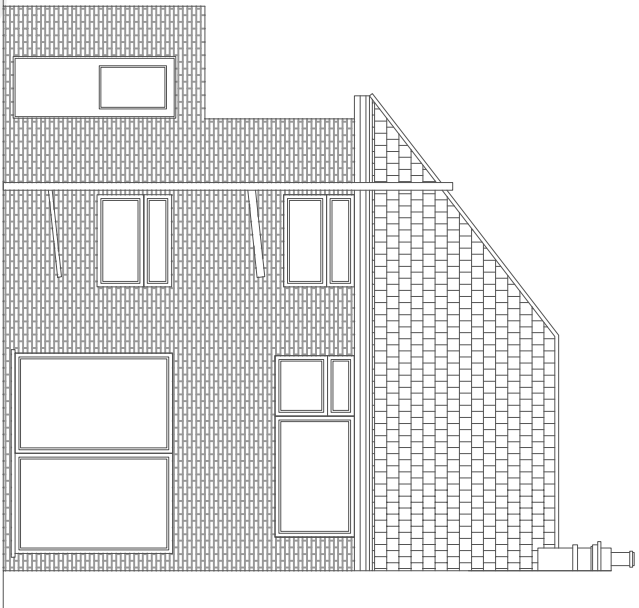
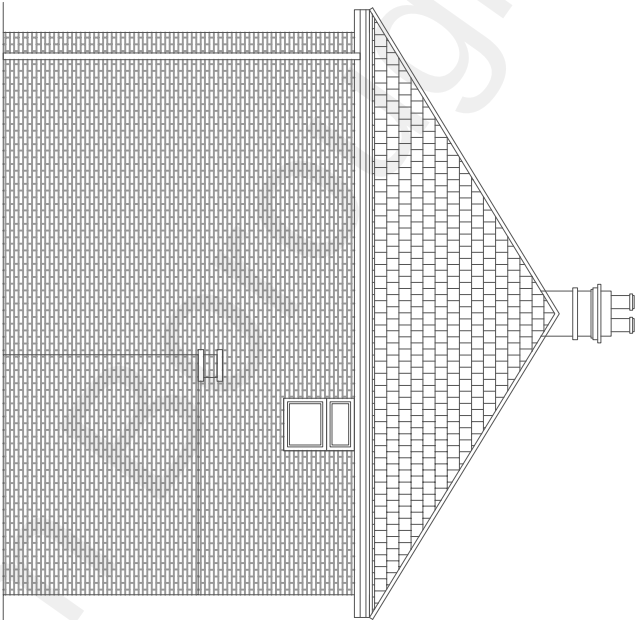



ELEVATIONS -
SCALE 1:100

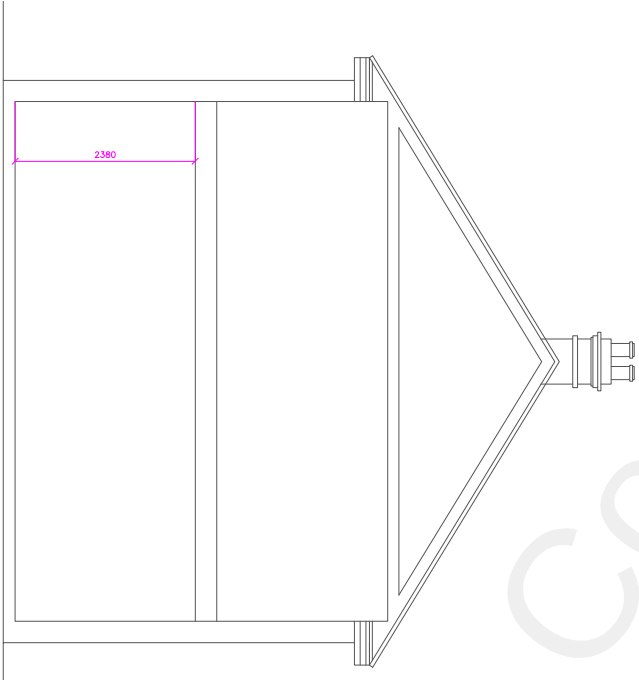

FLANK/SECTION

FLANK

REAR

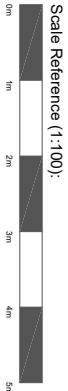

DO NOT SCALE FROM THIS DRAWING
(exception of Local Authority Planning Departments)

JOB		CLIENT	
52 IMPERIAL DRIVE		MR & MRS NISBET	
DRG TITLE	SCALE	1:100 (@A3)	DRG-NO.
EXISTING ELEVATIONS AND SECTION	DATE	APR 2022	1_PA_002
	DRAWN	APB	
			REV