


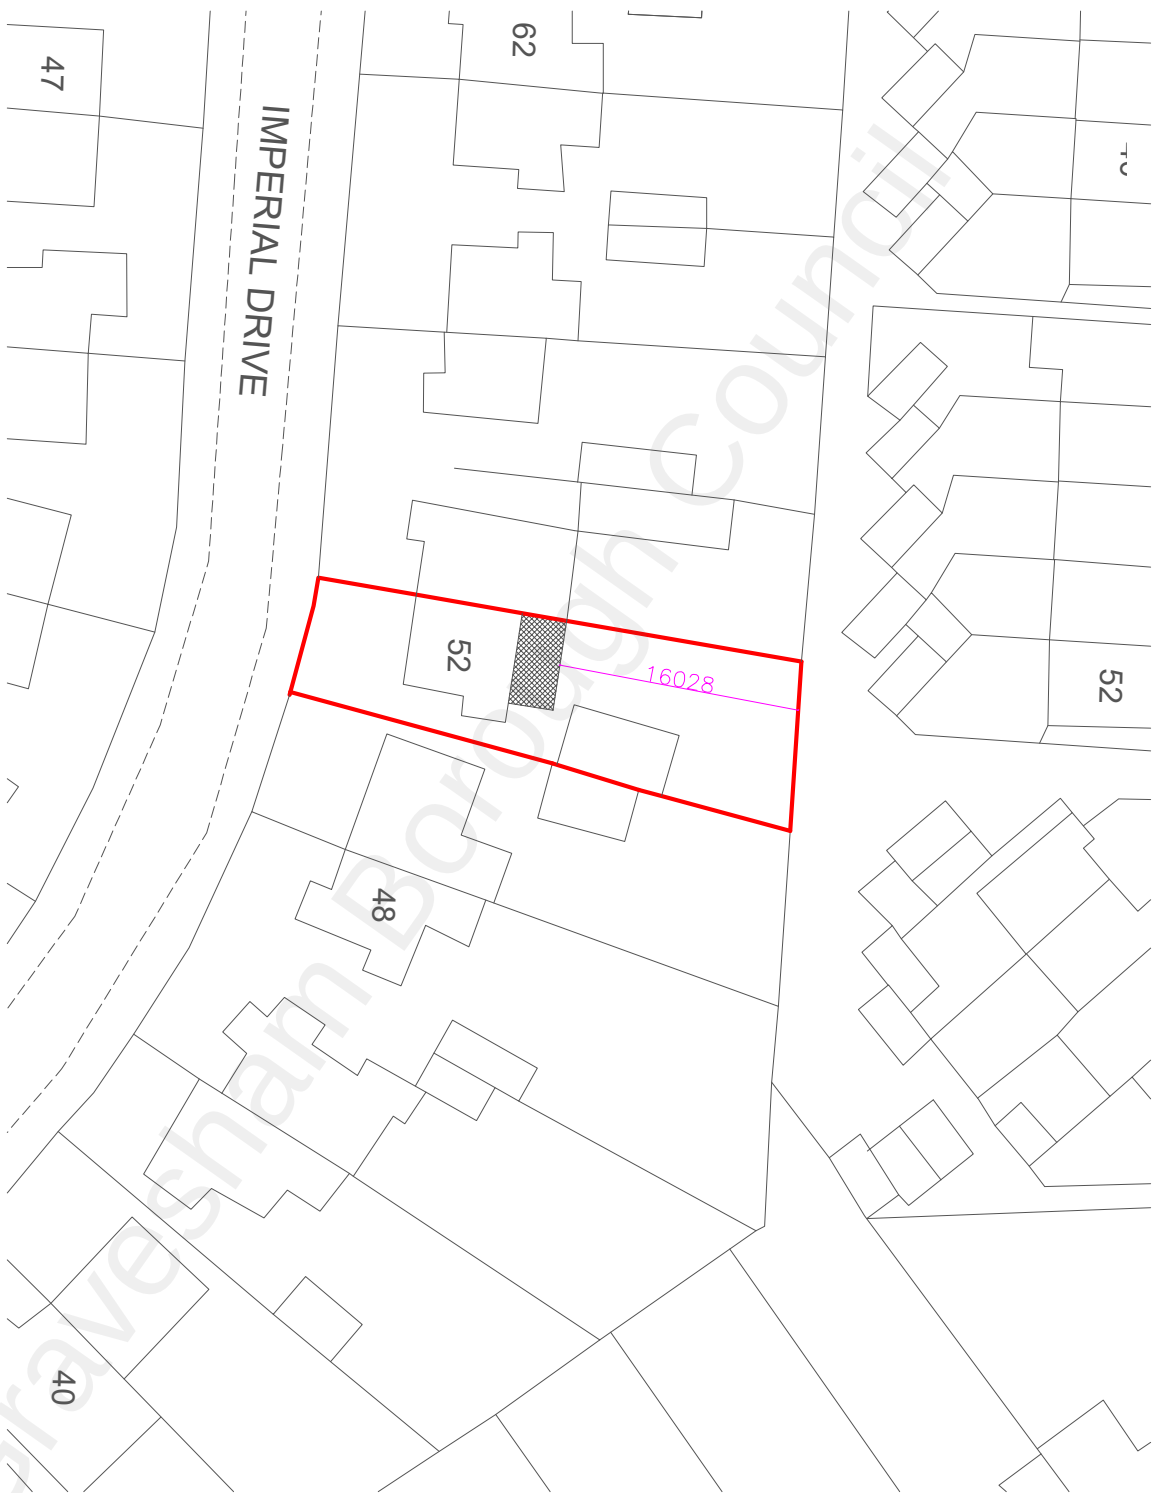

Scale Reference (1:500):



JOB		CLIENT	
52 IMPERIAL DRIVE		MR & MRS NISBET	
DRG TITLE	SCALE	DATE	DRG NO.
BLOCK PLAN	1:500 ((@A4))	JAN 2022	01_PA_006
DRAWN AB		REV	