


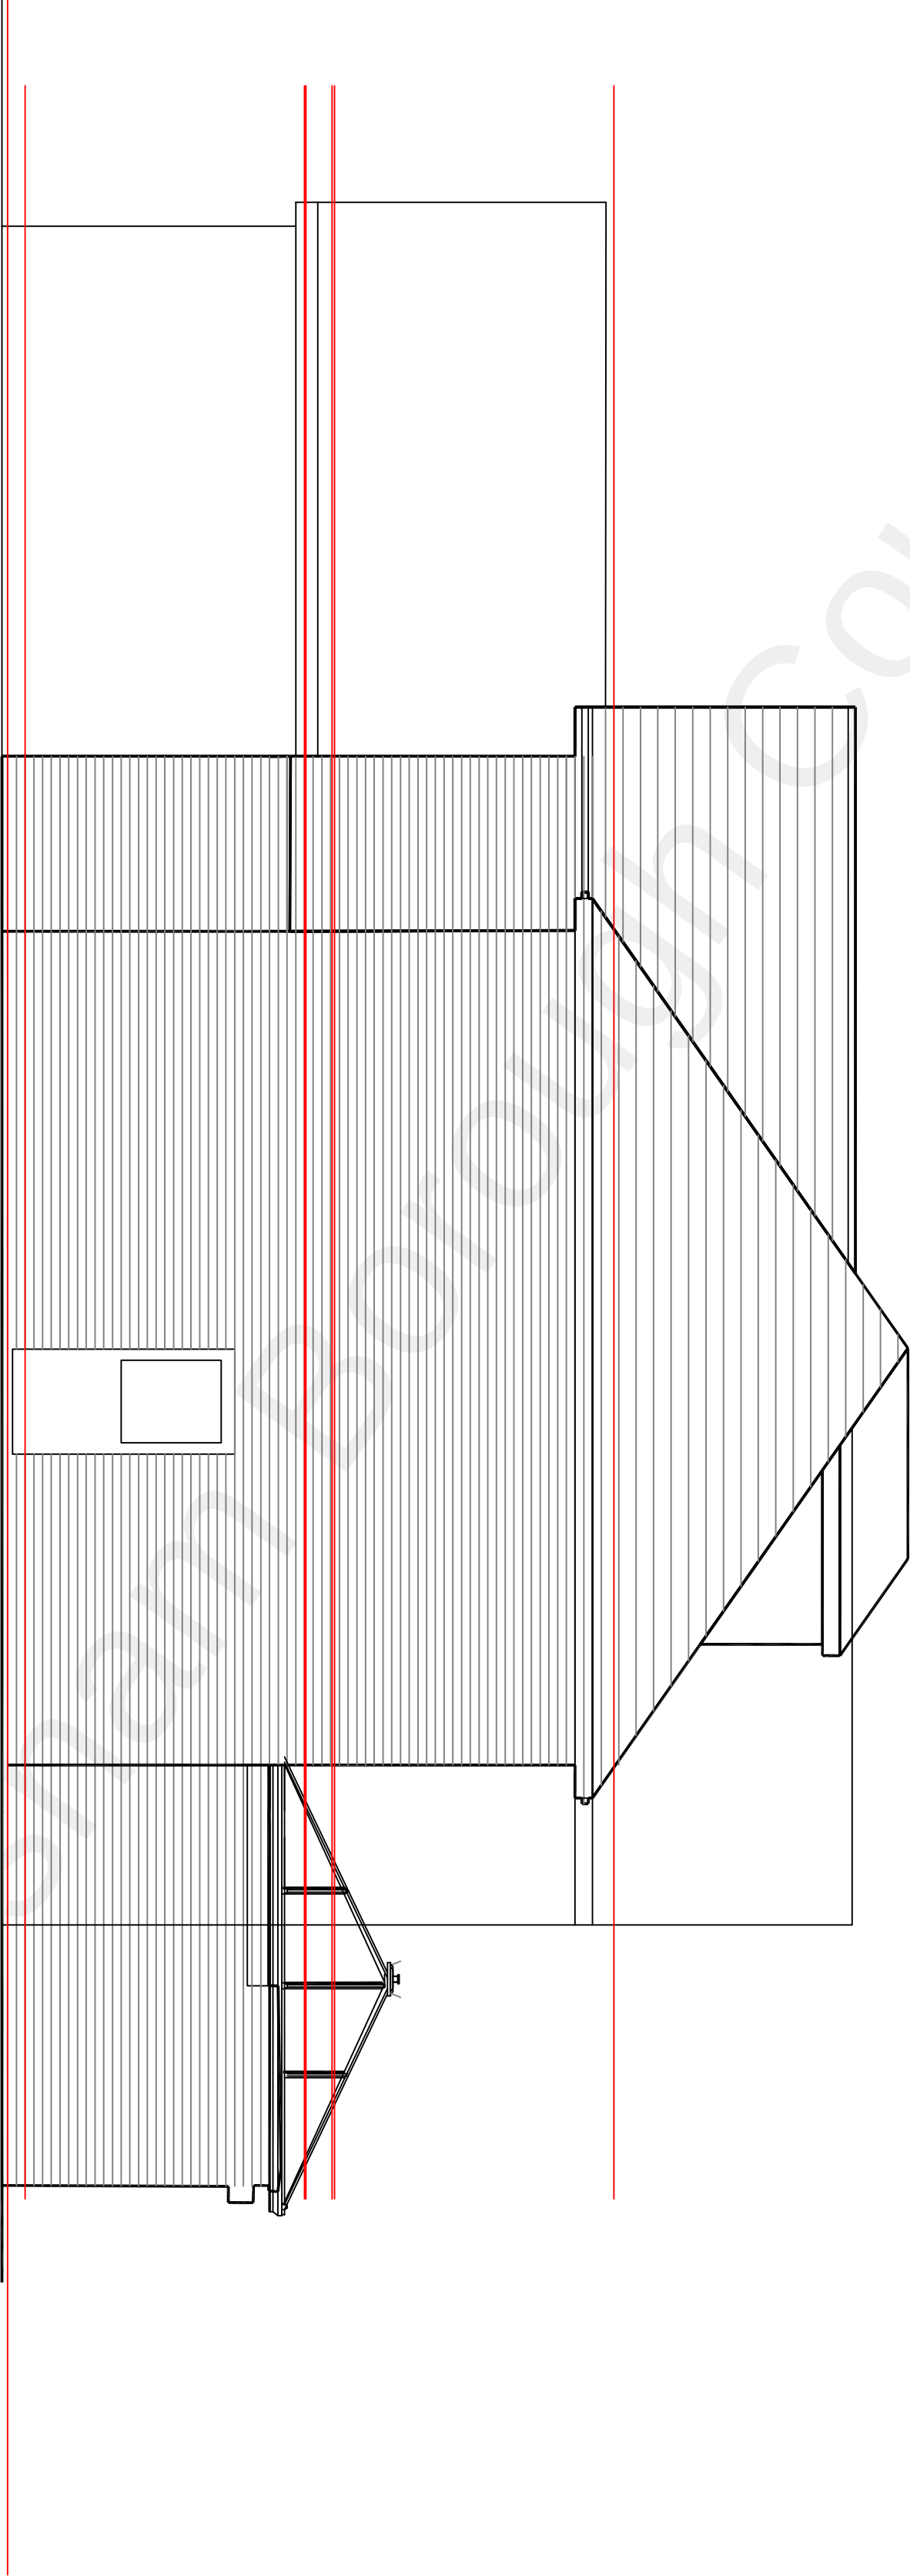

Existing Side Elevation

Existing Side Elevation

2

