



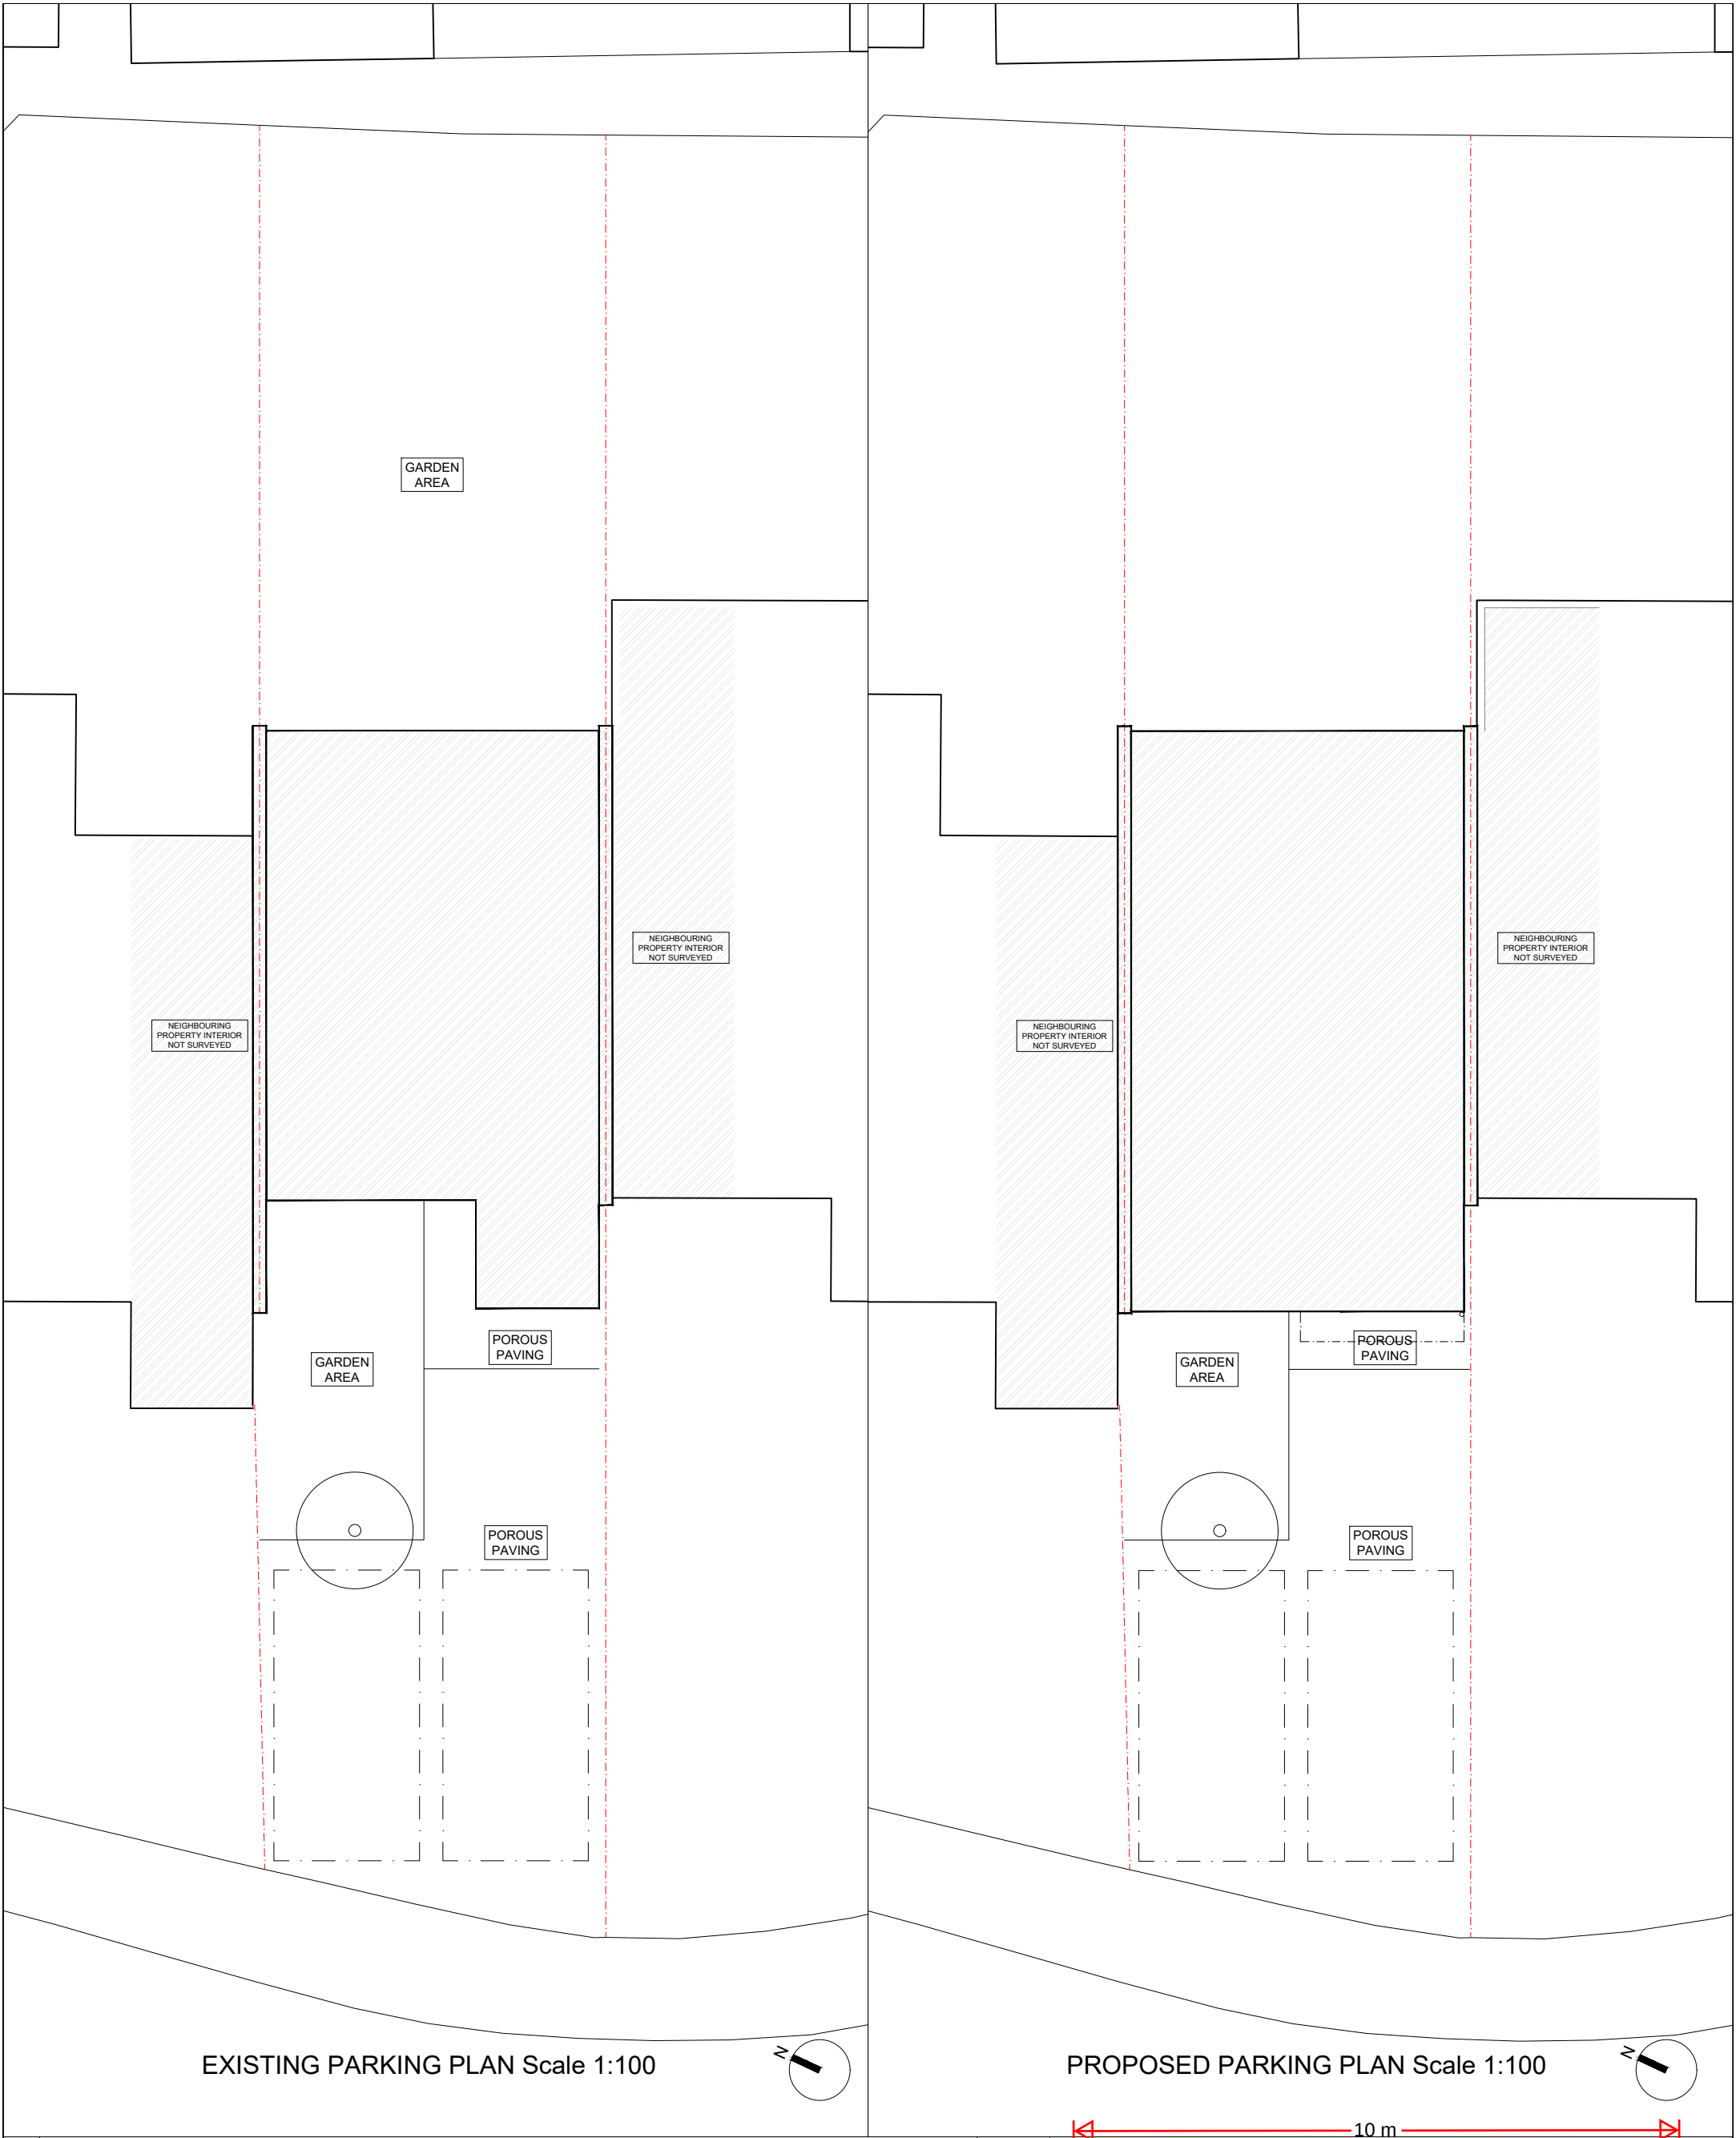

GA 100 Existing & Proposed Parking Plans 1:100

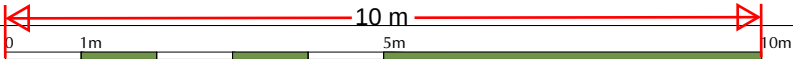

Legal Info 1. ©Bucknall Design. 2. Scales are for Planning Purposes only. Drawing not for construction. Contractors are not to scale from this drawing in either paper or digital form. Use written dimensions only. All dimensions are given in millimeters unless otherwise stated. 3. All survey information by others. Check all dimensions on site. Site boundaries to be confirmed by client solicitors with reference to title deeds. 4. This drawing is intended for use by the commissioning client only. BD do not assume any liability to any third party for the information herein.	00/00/00 First Issue XX	JOB TITLE 34 Admers Wood, Vigo, Gravesend DA13 0SP	 Architect RIBA Chartered Practice bucknalldesign.co.uk tom@bucknalldesign.co.uk	
		DWG TITLE Parking Plans Existing & Proposed		
		DATE 16/07/24		CHECKED BY TB
		DWG NO. 1053[GA]100		REV. STATUS Preliminary
		A3		© BUCKNALL DESIGN Do not scale this drawing. All dimensions to be checked on site.