


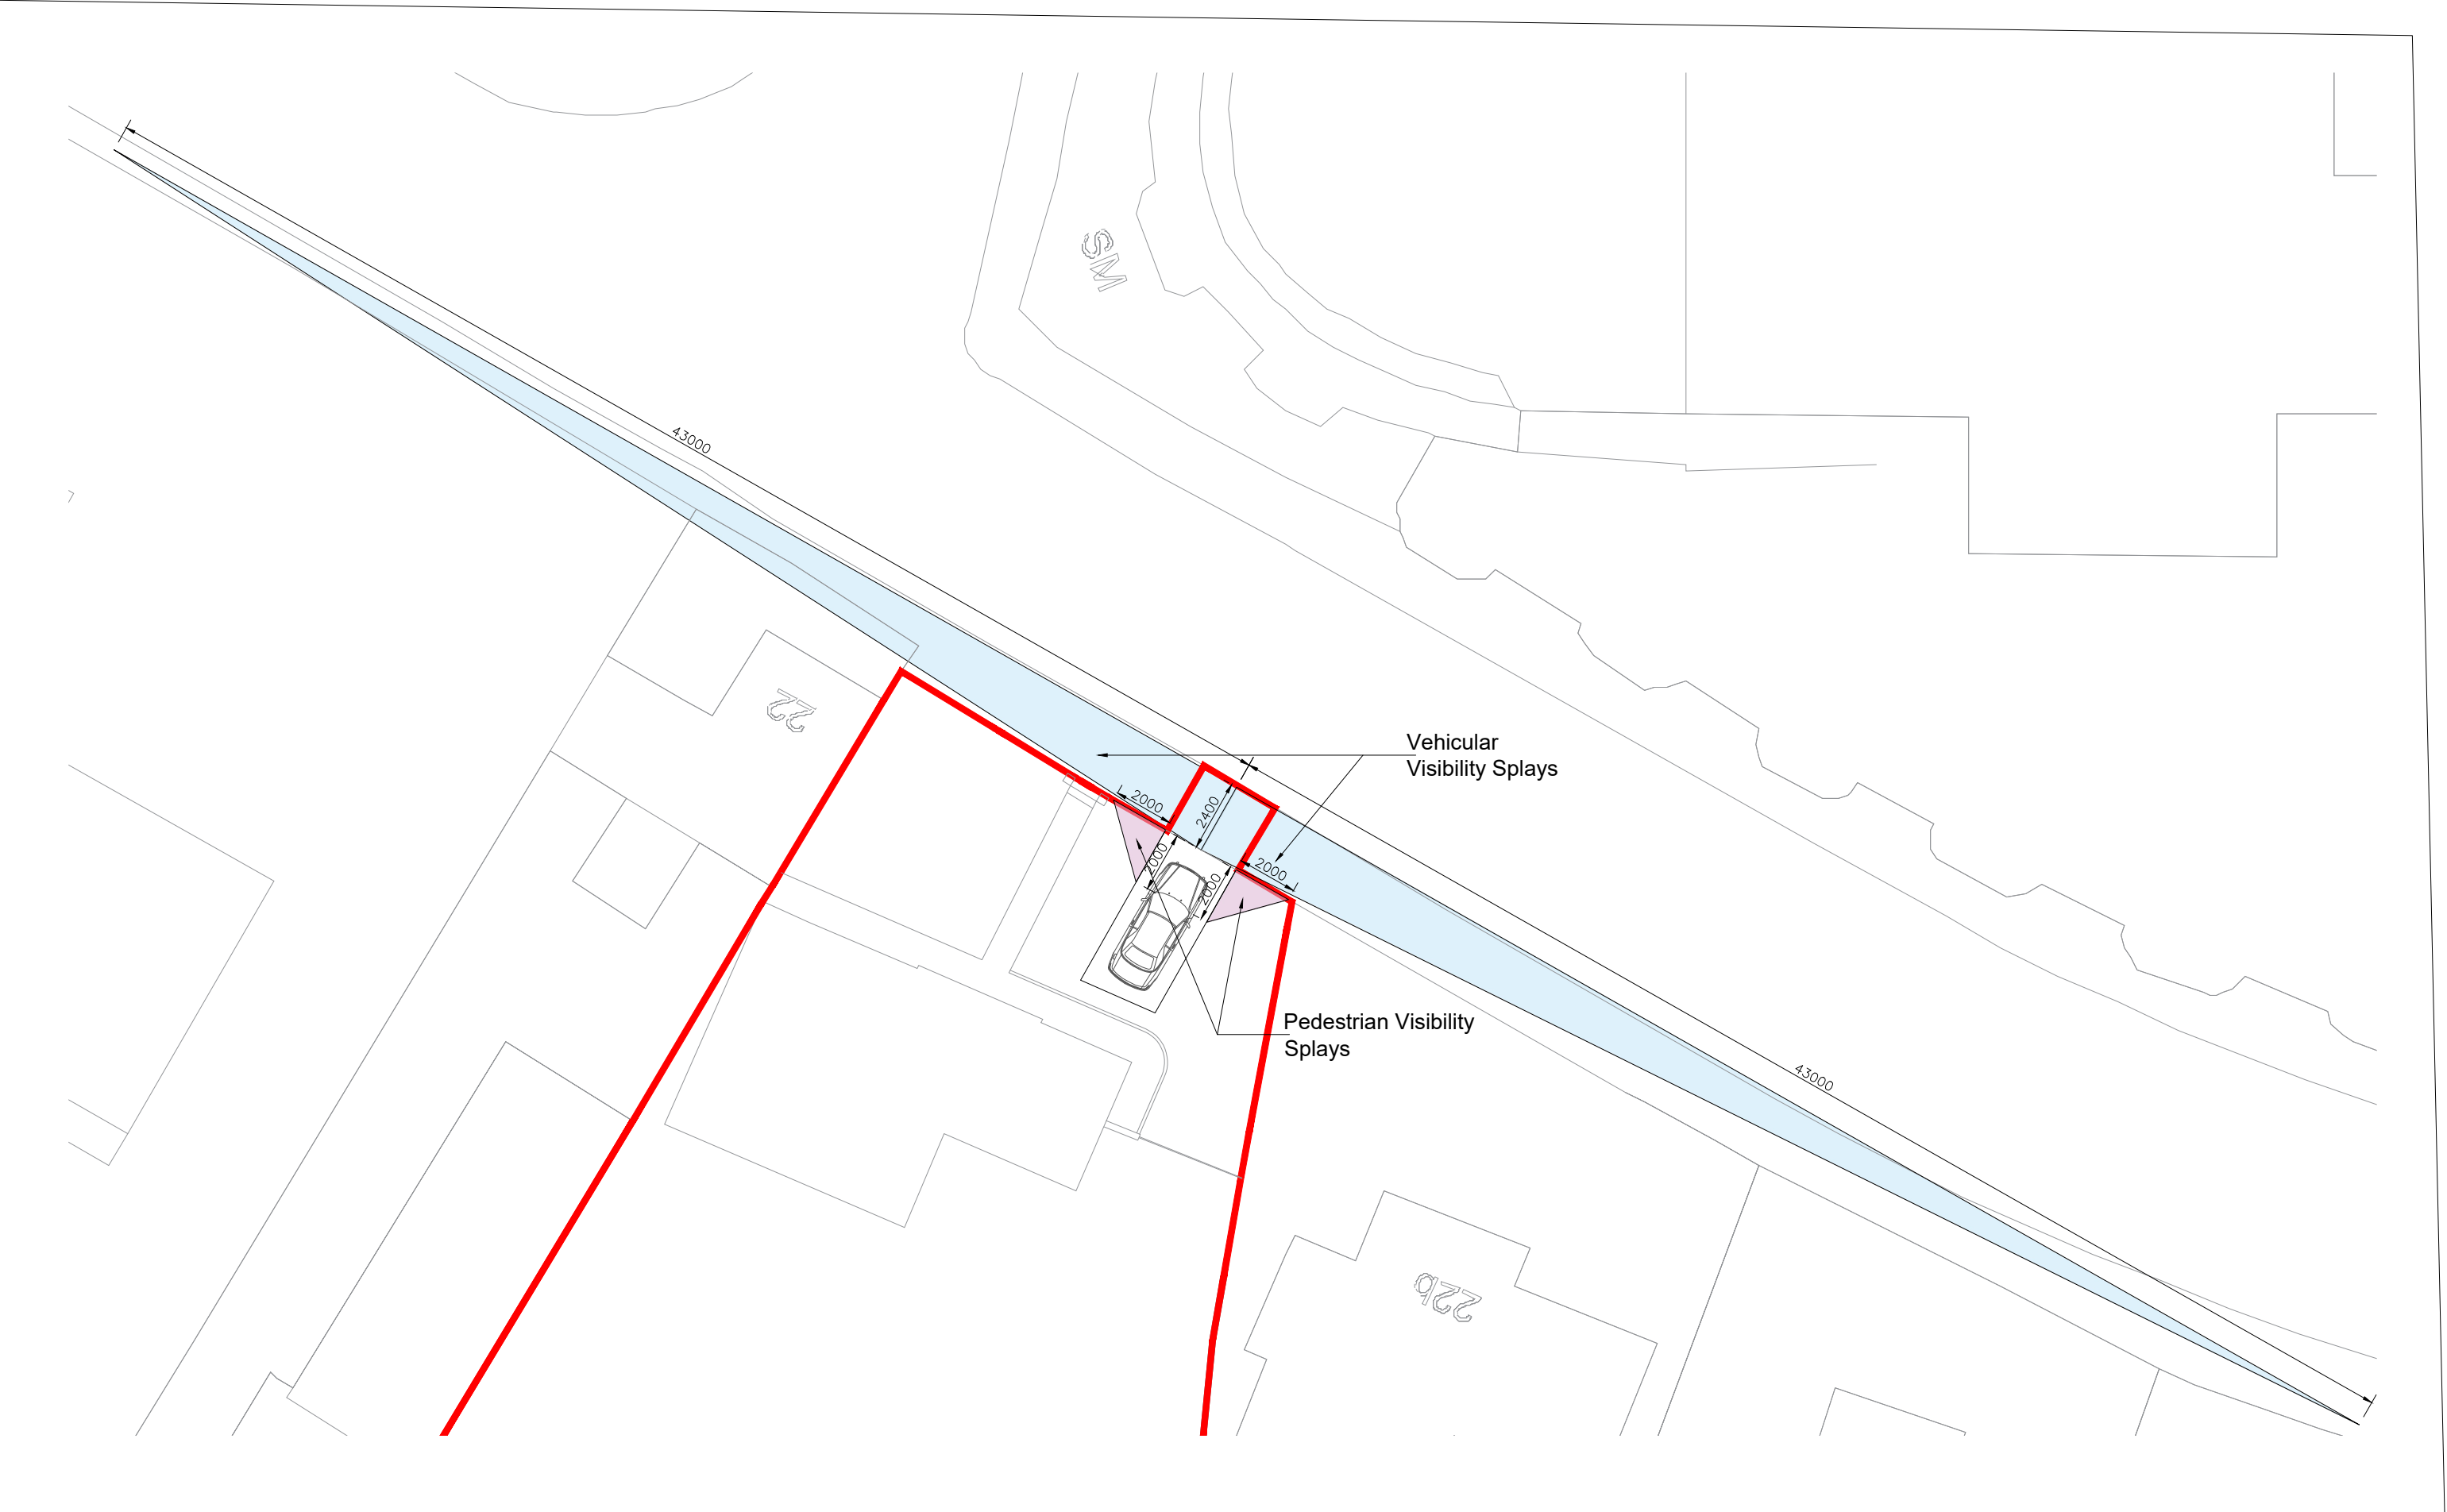

 e - info@dreamdesigndevelop.co.uk m - 07500444330	Site: 22A Old Rd East Gravesend Kent DA12 1NQ	Title: Visibility Splays	Scale at A3:	Date:
			1:200	04/06/2024
			Drawing no.: 004	Revision: A