




0m 10 20 30 40 50

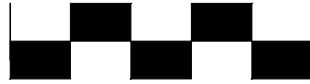


scale in meters (1:1250)

COPYRIGHT RESERVED

~~DO NOT SCALE FROM THIS DRAWING.~~

ALL DIMENSIONS TO BE CHECKED BY CONTRACTOR ON SITE.
SUPERVISOR TO BE NOTIFIED OF ALL DISCREPANCIES PRIOR
TO WORKS COMMENCING.

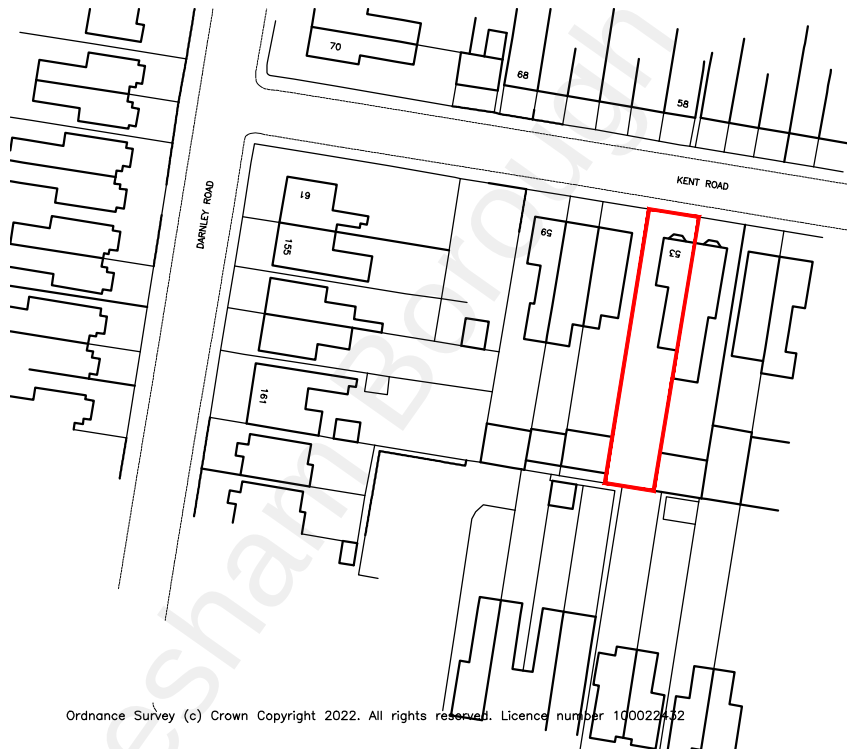

Ordnance Survey (c) Crown Copyright 2022. All rights reserved. Licence number 100022432

- J S DESIGNS - Suite 3, West Hill House, West Hill Dartford, Kent DA1 2EU Tel: 01322 286506 Fax: 01322 286504 e mail: js.designs@btconnect.com website: jsdesignsltd.co.uk	Property Address : 53 Kent Road Gravesend	Drawing Title : Location Plan
Client: Mr Dhanda	Scale : 1:1250 Date : Apr22 By : JPS	Drawing Number : 21098-L1 Amendment :