



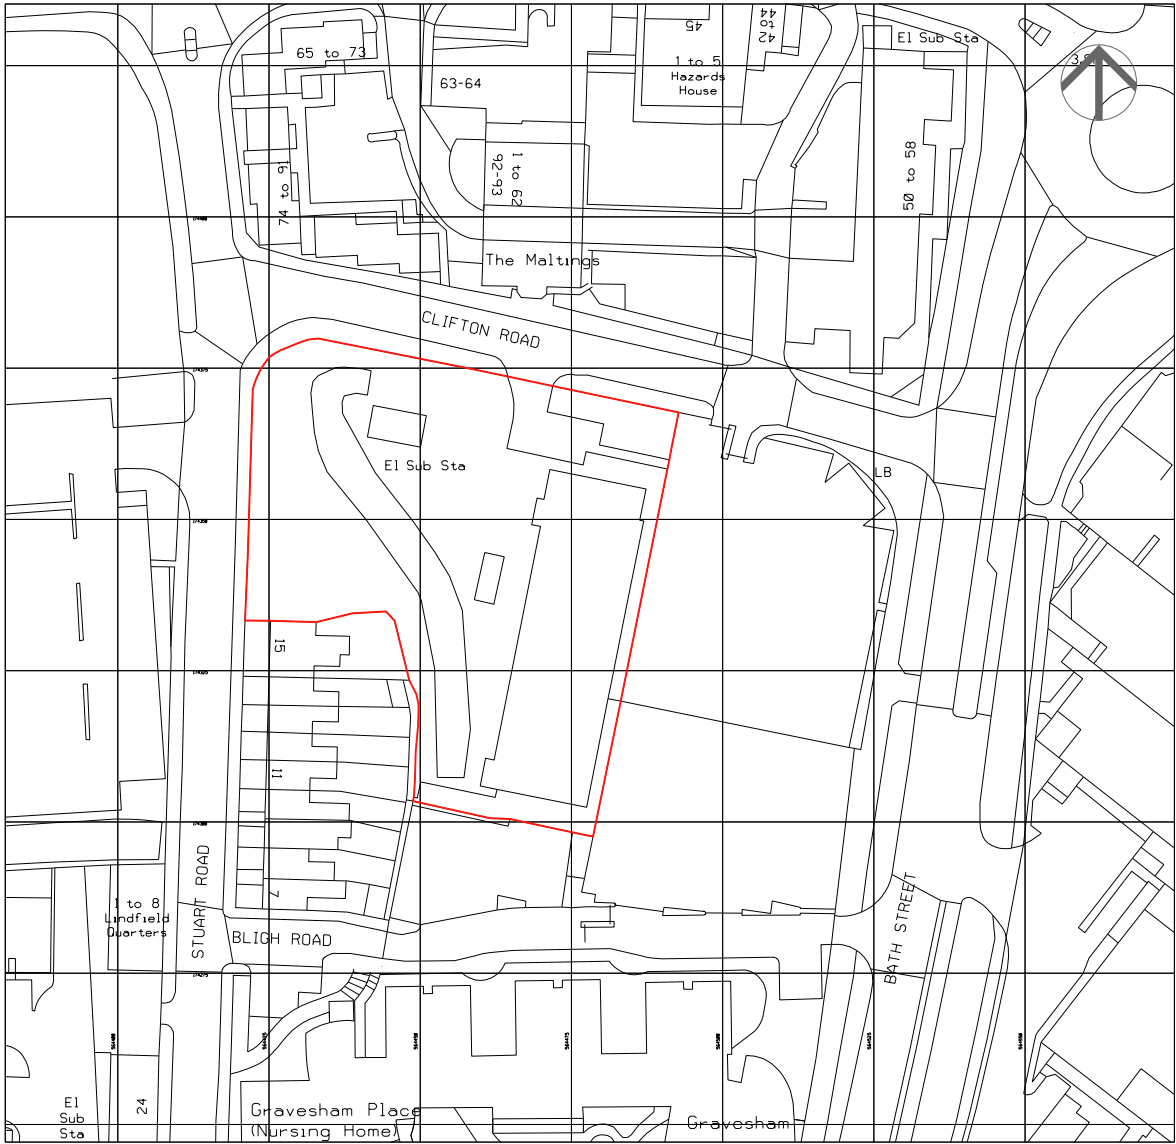

I:1250@A3, I:625@A1

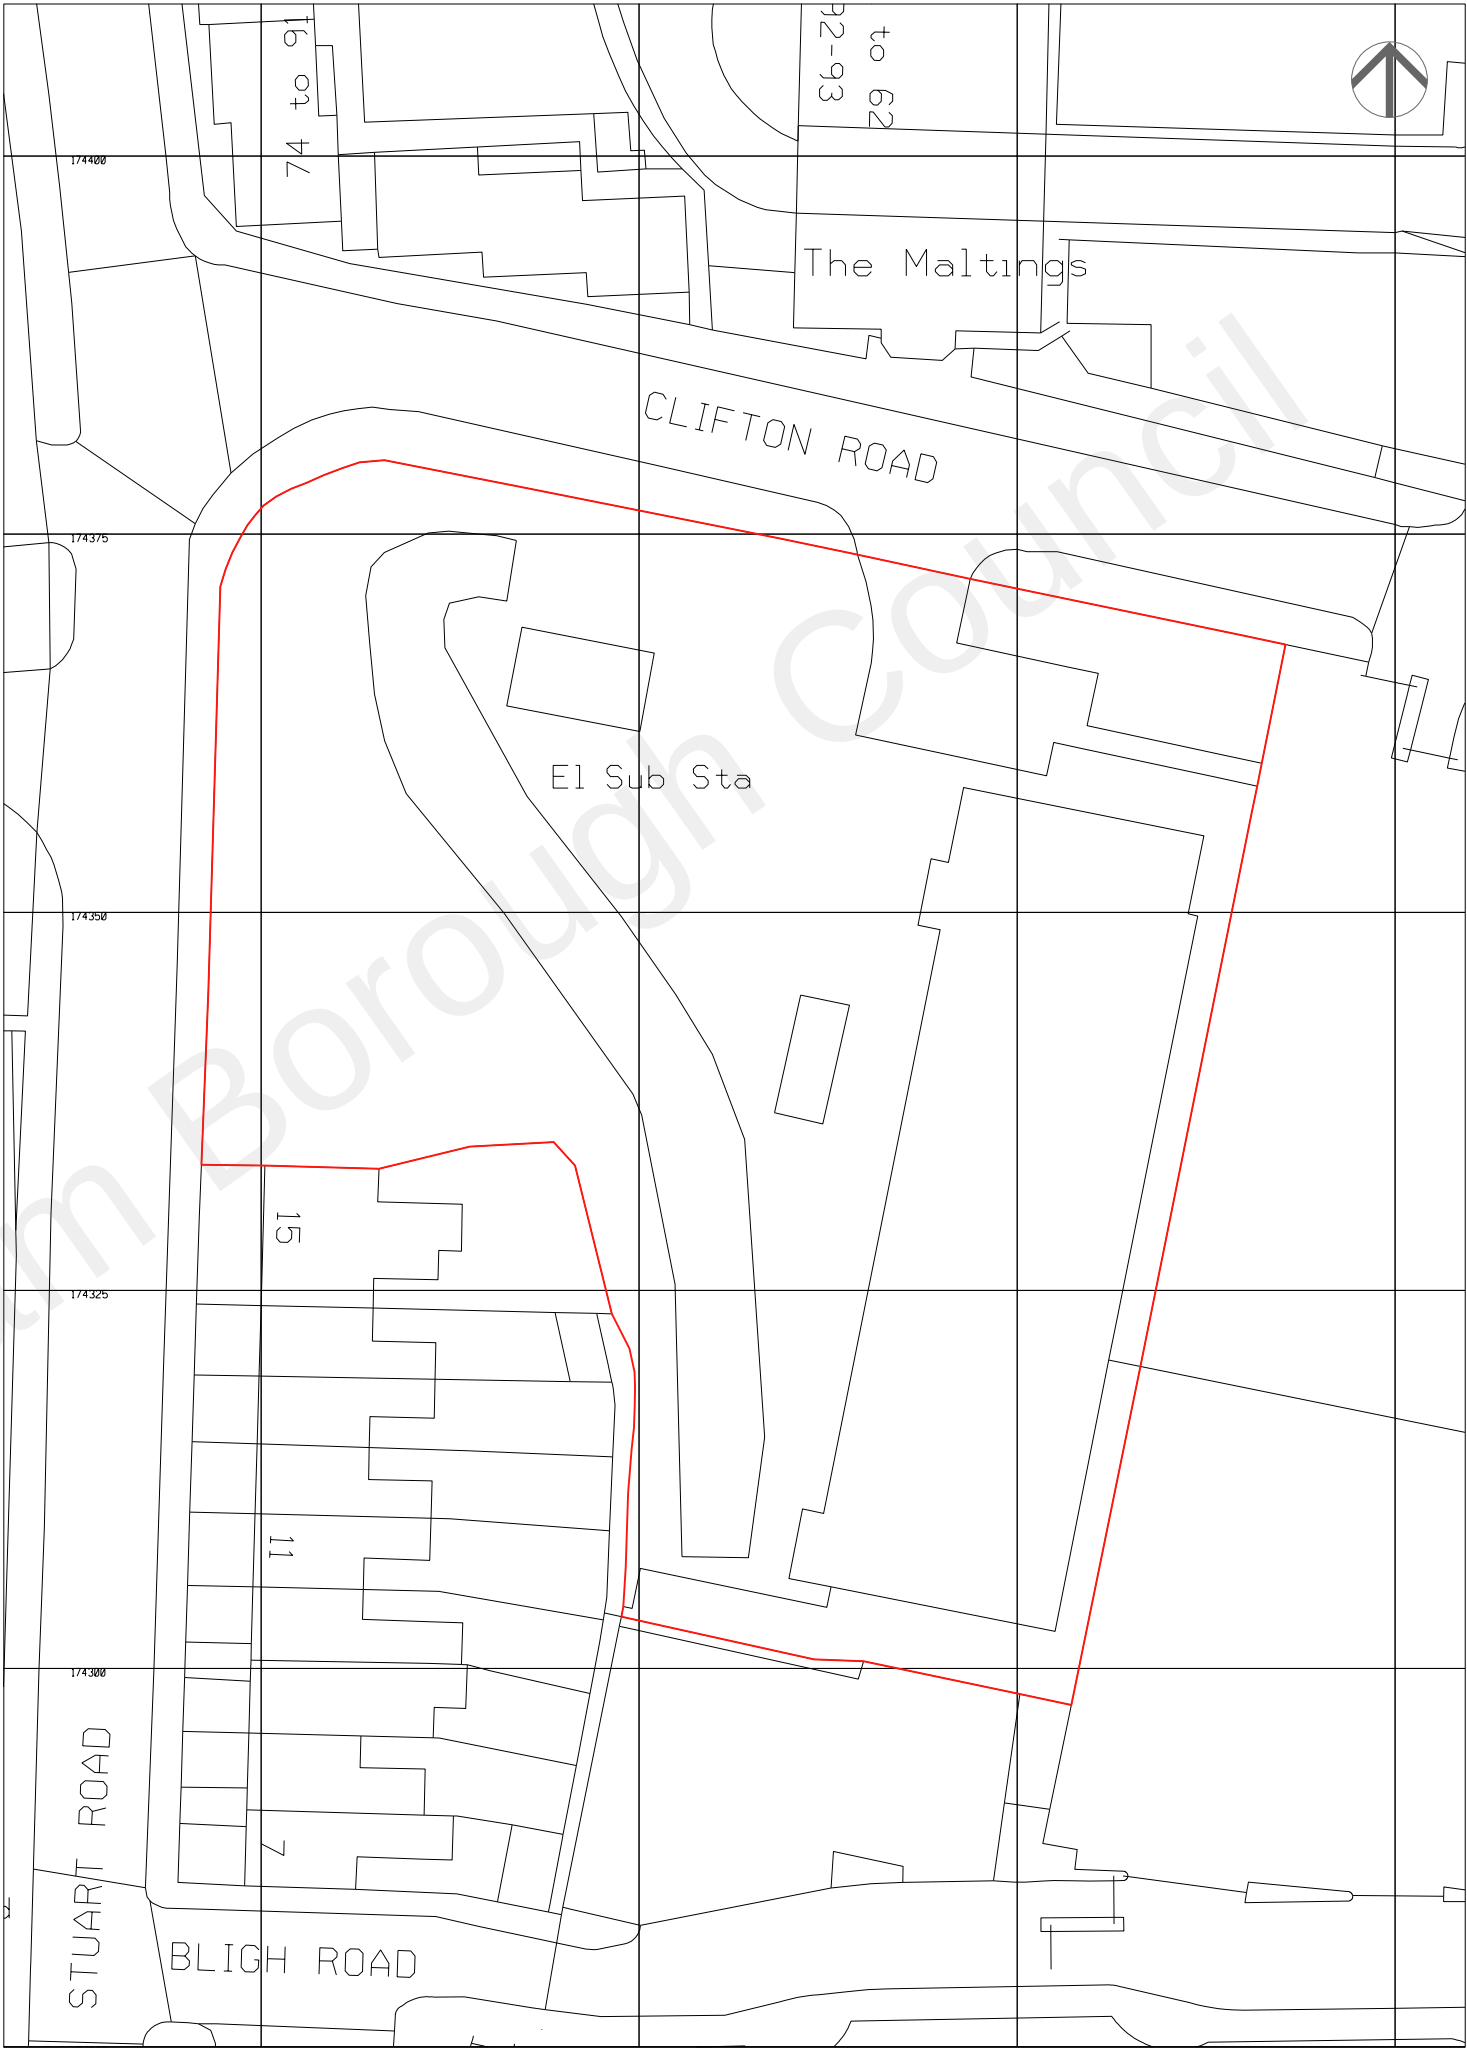

I:500@A3, I:250@A1

Notes:

- Do not scale from this drawing; work to figured dimensions only.
- All information is to be checked on site for accuracy and fit.
- Report any discrepancies and omissions to RMA Architects.

CDM ERIC Notes

- Where RMA services on a project do not include for site inspections and works surveys, RMA do not warrant that 'as built' issue drawings are a complete and accurate record of what has been constructed.
- Unless notified specifically by the responsible party, changes made on site to RMA design information has not been incorporated in this drawing.

SCALE BAR: 1:1250 @A3

01020304050m

SITE AREA: 0.4 Sq. hm

21.04.22	First issued	LD	LM	
Rev	Date	Description	By	Chkd

RM_A

320C Highgate Studios
53-79 Highgate Road, London, NW5 1TL
020 7284 1414, rmaarchitects.co.uk

Key Plan

Project

Former Gravesend & North Kent Hospital (M Block),
Bath Street, Gravesend, DA11 0DG
RMA Job Reference: 2244

Client

STRAWBERRY STAR

Scale	Date	By	Checked
I:1250@A3 I:625@A1	APR 22	LD	LM

Drawing Title

SITE LOCATION PLAN

Purpose of Issue

PRELIMINARY

File Identifier

2244_0001

Status	Revision
S	-