


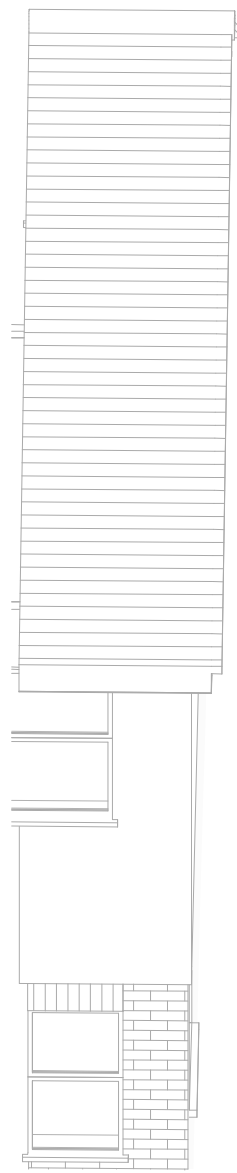


3D Front View



3D Rear View



3D Rear View

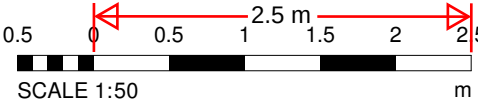

SCALE 1:50

Copyright in the design and this drawing is the property of RESI. Permission is granted to use the drawing for the purpose of the project only. The drawing must be read in conjunction with all other relevant documentation and drawings.

RESI accepts no liability for any expense, loss or damage of whatsoever nature and however arising from any variation which has not been referred to them and their approval obtained.

Read do not advise using planning drawings for the construction stage. All measurements to be checked on-site prior to construction and construction. Any discrepancies to be reported to RESI immediately.



Revision		
Rev	Notes	Date
A	Planning Issue	22/02/2025



RESI
Grow your home

Job Title

Proposed ground floor wraparound, first floor side extension, internal alterations and all associated works at 55 Riversdale, DA11 8SP

Drawing Status

Planning Drawings

Client

Frankie Richmond

Drawing Title

Proposed 3D Views

Scale	Drawn
@ A1	AR
Date	Checked
Feb 2025	RM
Drawing No.	Rev
8274215-3101	A