



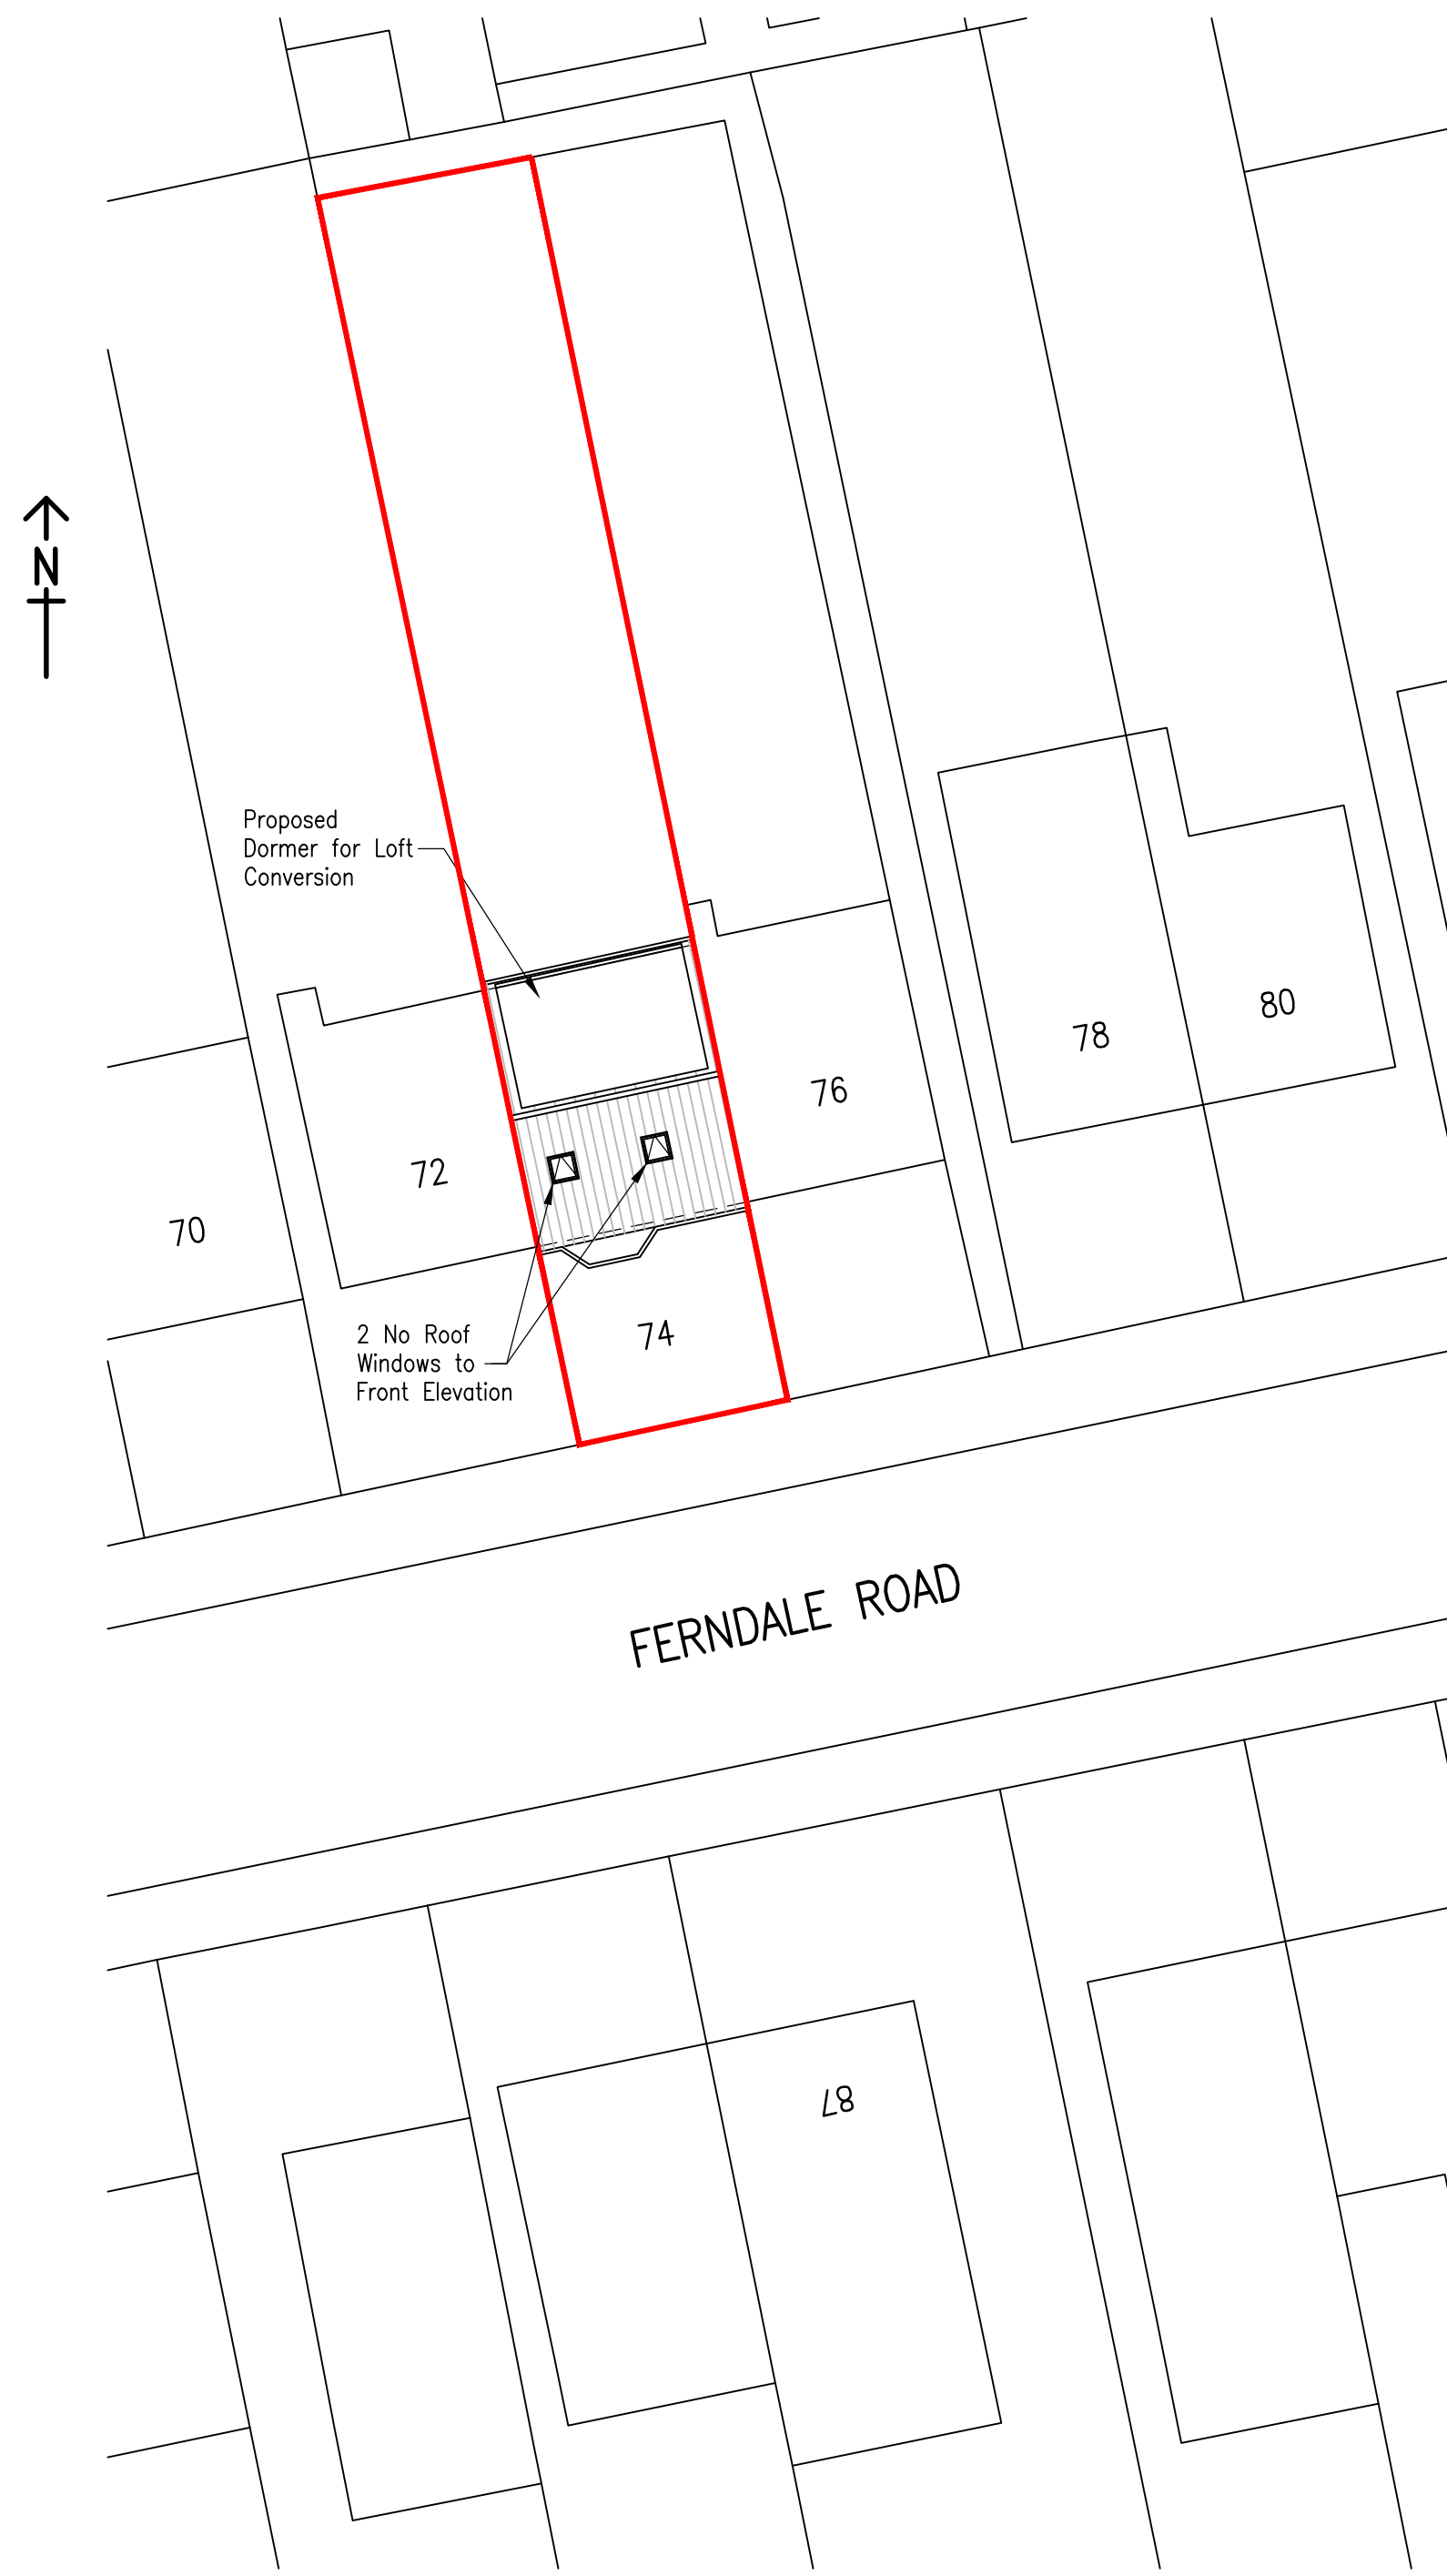

BLOCK PLAN
(Scale 1 : 200)



LOCATION PLAN
(Scale 1 : 1250)

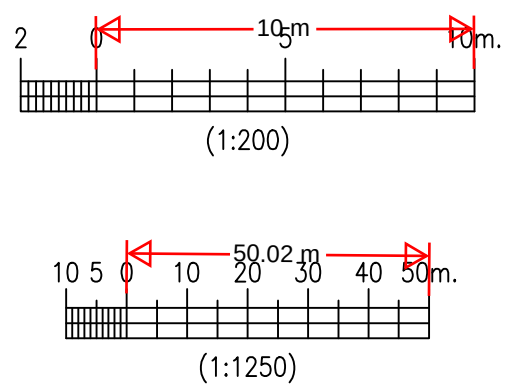

Revisions	Notes	Client: Mr. D. Gill, 74, Ferndale Road, Gravesend, Kent, DA12 5AE.	Project: Loft Conversion with Rear Dormer	HEMHURST TECHNICAL SERVICES LIMITED			
	1. This drawing is copyright and should not be reproduced without written permission. 2. This drawing is issued by 'Hemhurst Technical Services Ltd.' subject to the condition that it is not copied, reproduced or distributed either in whole, or in part, or used in anyway detrimental to 'Hemhurst Technical Services Ltds' interests. 3. This drawing is to be read in conjunction with Dwg. Nos. HHL/734-1.			22, Nursery Avenue, Bexleyheath, Kent, DA7 4JZ. Tel: 020 8304 5520 e-mail: mail@hemhurst-ts.co.uk website: www.hemhurst-ts.co.uk			
			Drawing: Location and Block Plans	Drawn: S. Quigley	Date: July 2026	Drawing No. HHL/734-2	Rev.
			Scale: 1:200 & 1:1250 @ A1				