



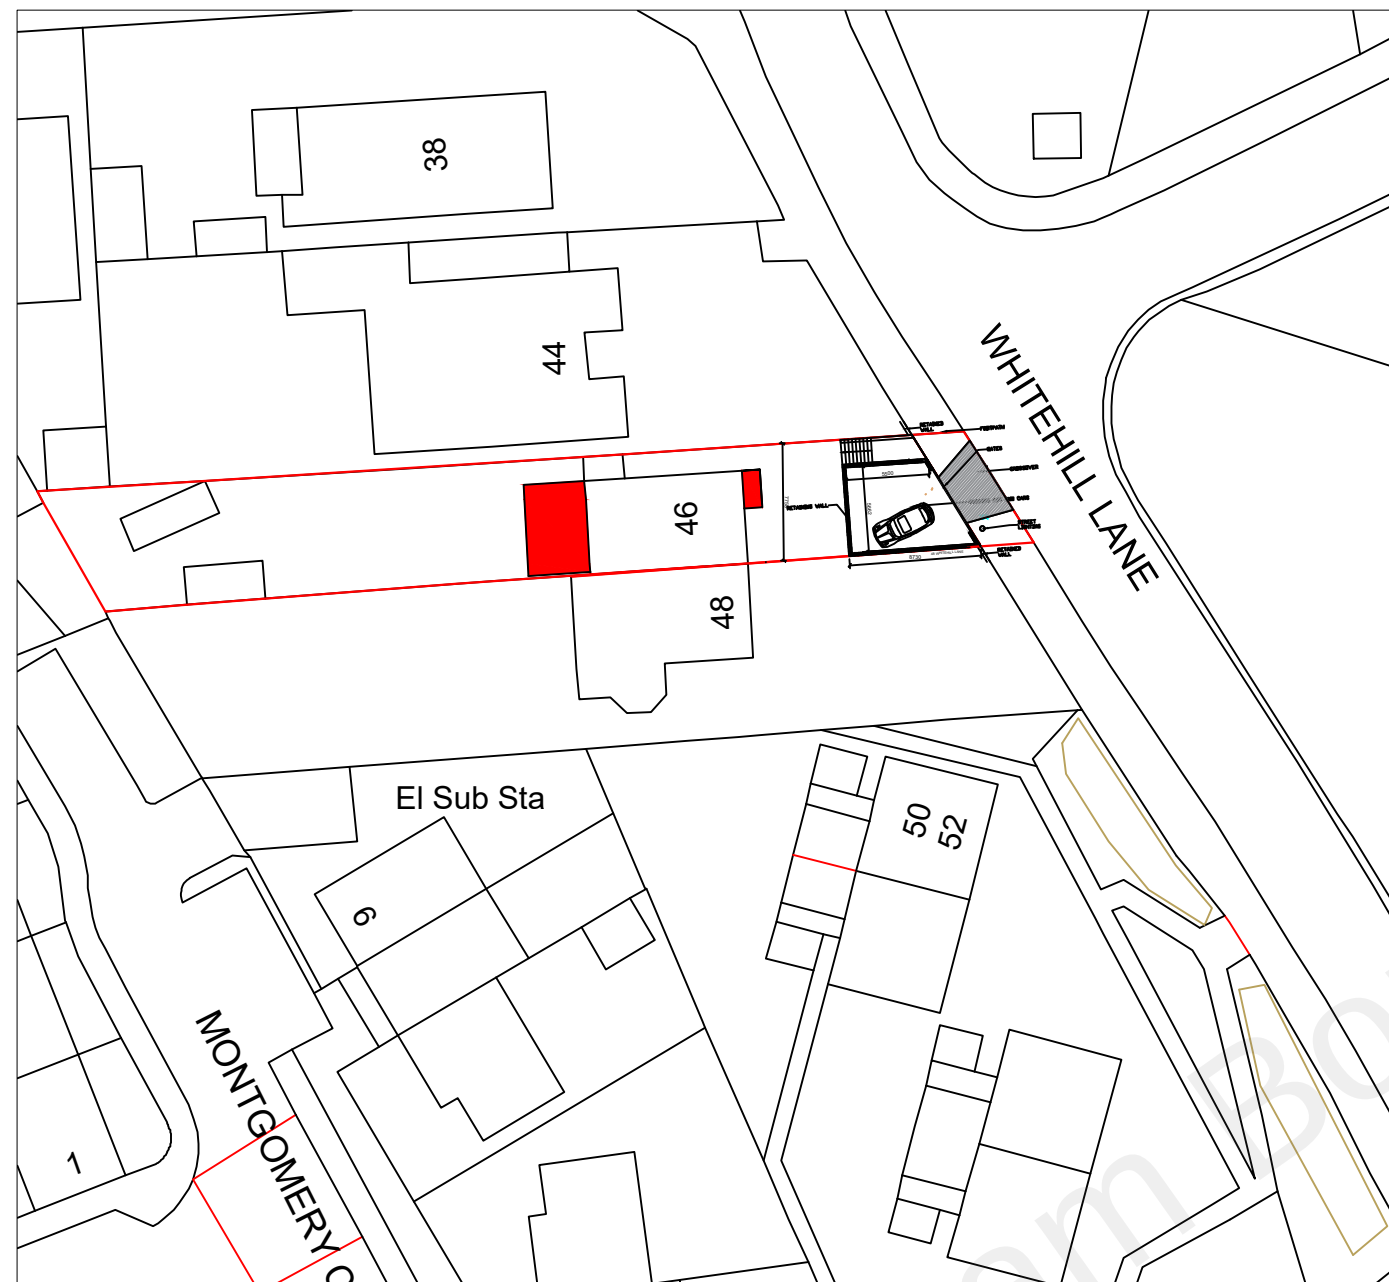


BLOCK PLAN AS PROPOSED

(SCALE 1:500@A3)

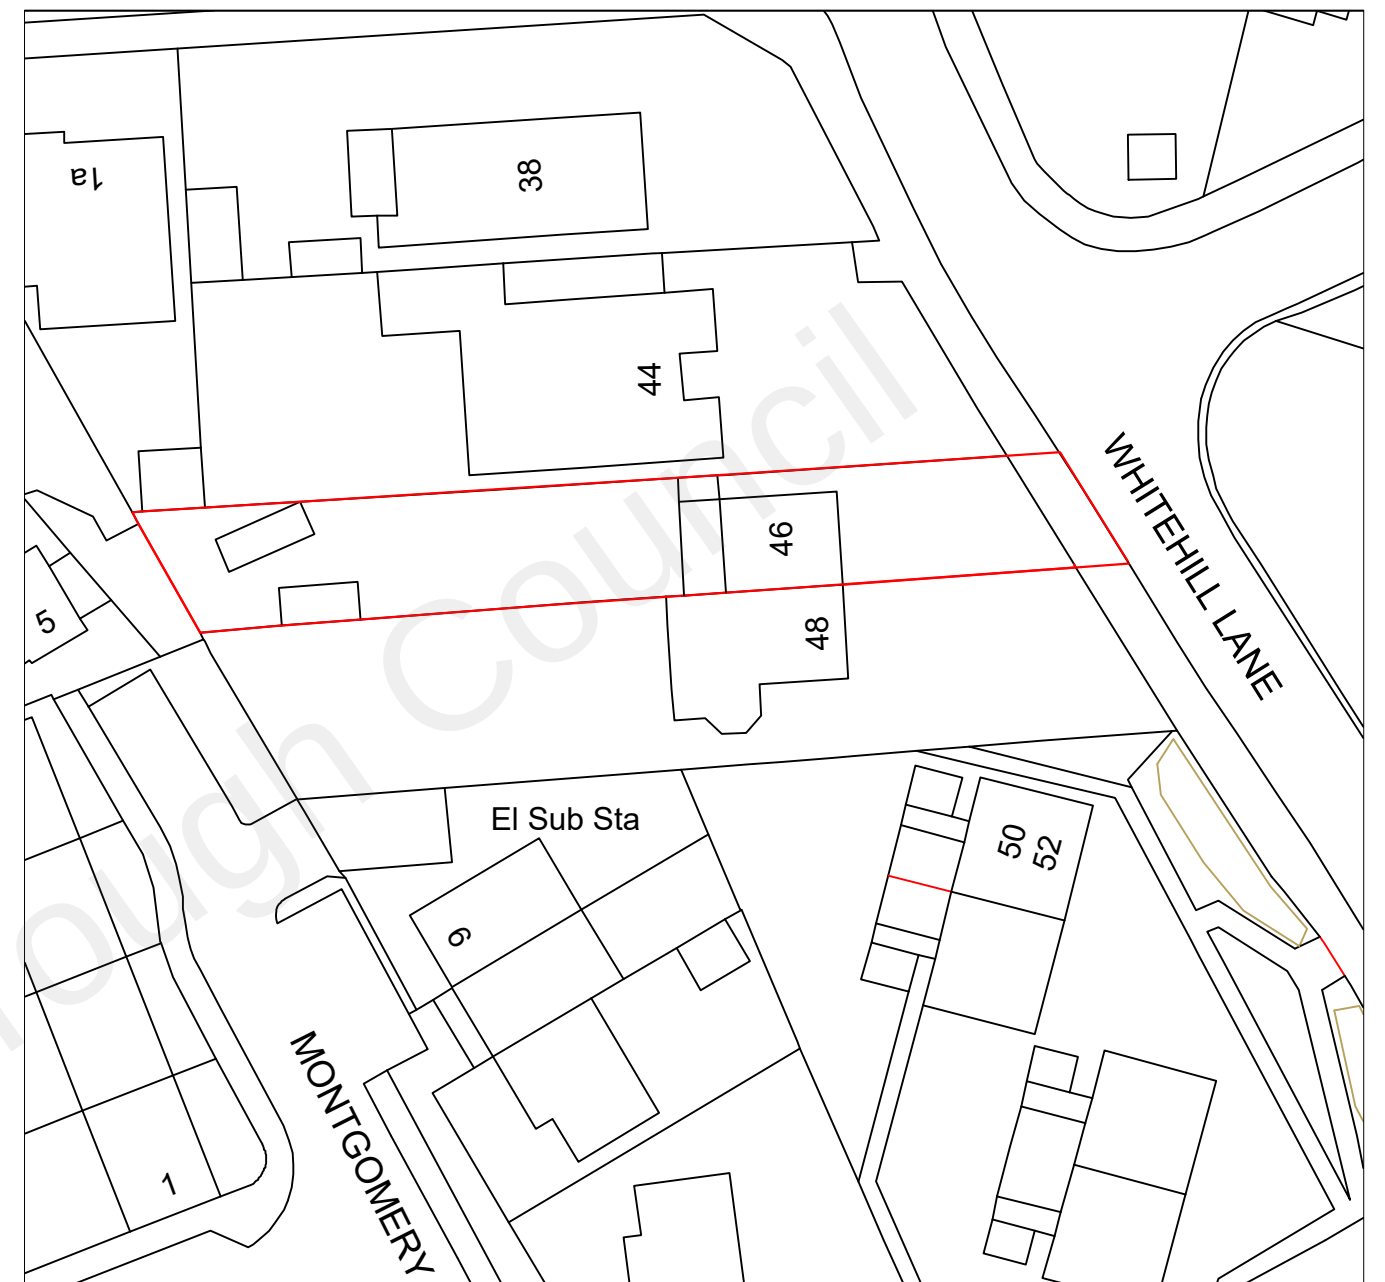


BLOCK PLAN AS EXISTING


(SCALE 1:500@A3)

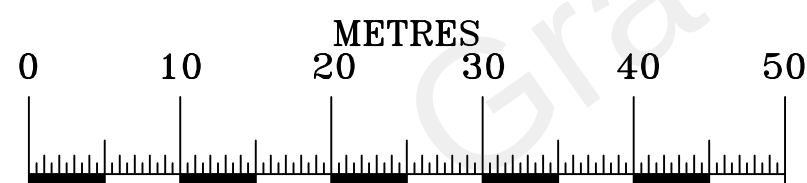

SCALE 1:500

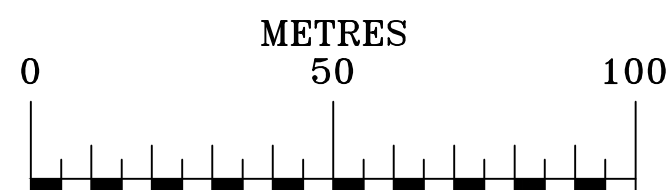

SCALE 1:1250

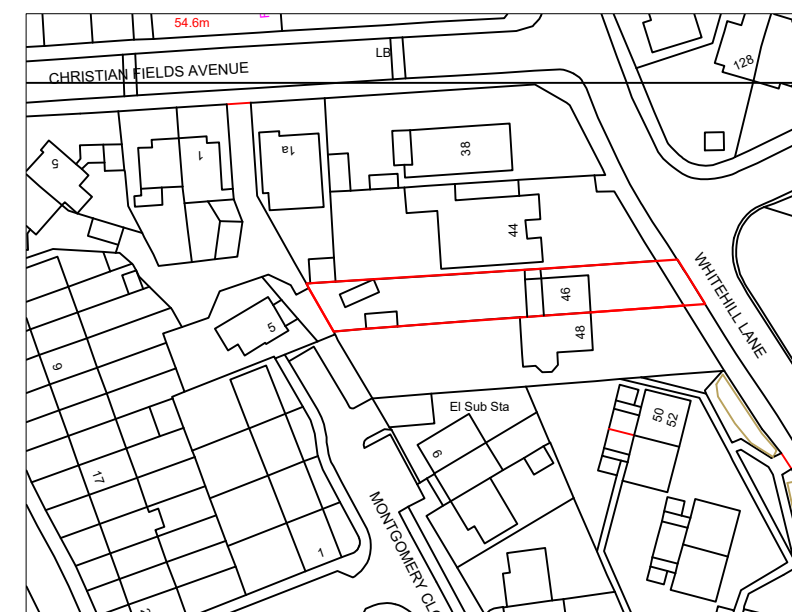

SITE LOCATION PLAN

(SCALE 1:1250@A3)

REV:	AMENDMENT:	BY:	DATE:
TITLE: SITE LOCATION AND BLOCK PLANS			
SITE ADDRESS: 46 WHITEHILL LANE, GRAVESAND ,DA125LZ			
JOB No. 20101	CLIENT: AUSRA GRIGALIUNIENE		
SCALE: AS SHOWN@A3	DWG SHEET: A03		
DWG No. A03	REV: B		
DRAWN BY: AR	DATE: 02/01/2021		
APPROVED BY: ***	DATE: **/**/****		
ARCHITECTURE, PLANNING & ENGINEERING EMAIL: AR.DESIGN@CONSTRUCTION.GMAIL.COM Tel: 074 2955-9396		 AR Design & Construction Ltd	