



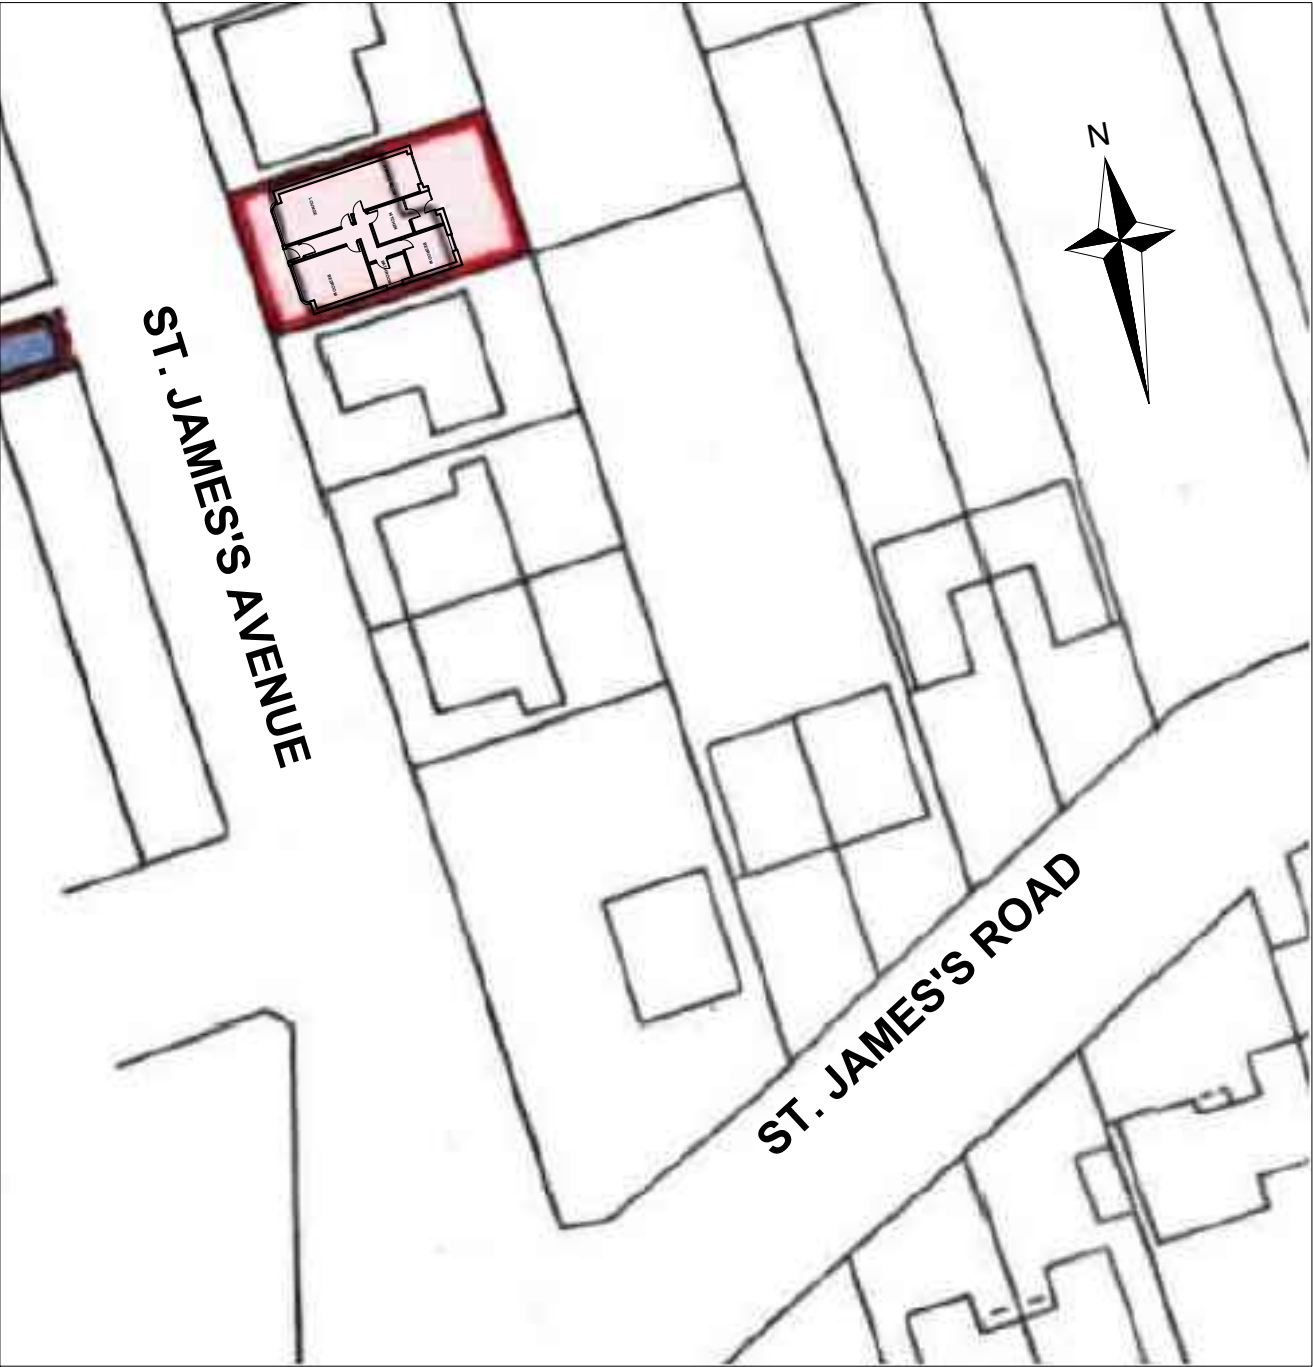


EXISTING BLOCK PLAN
SCALE-1:500

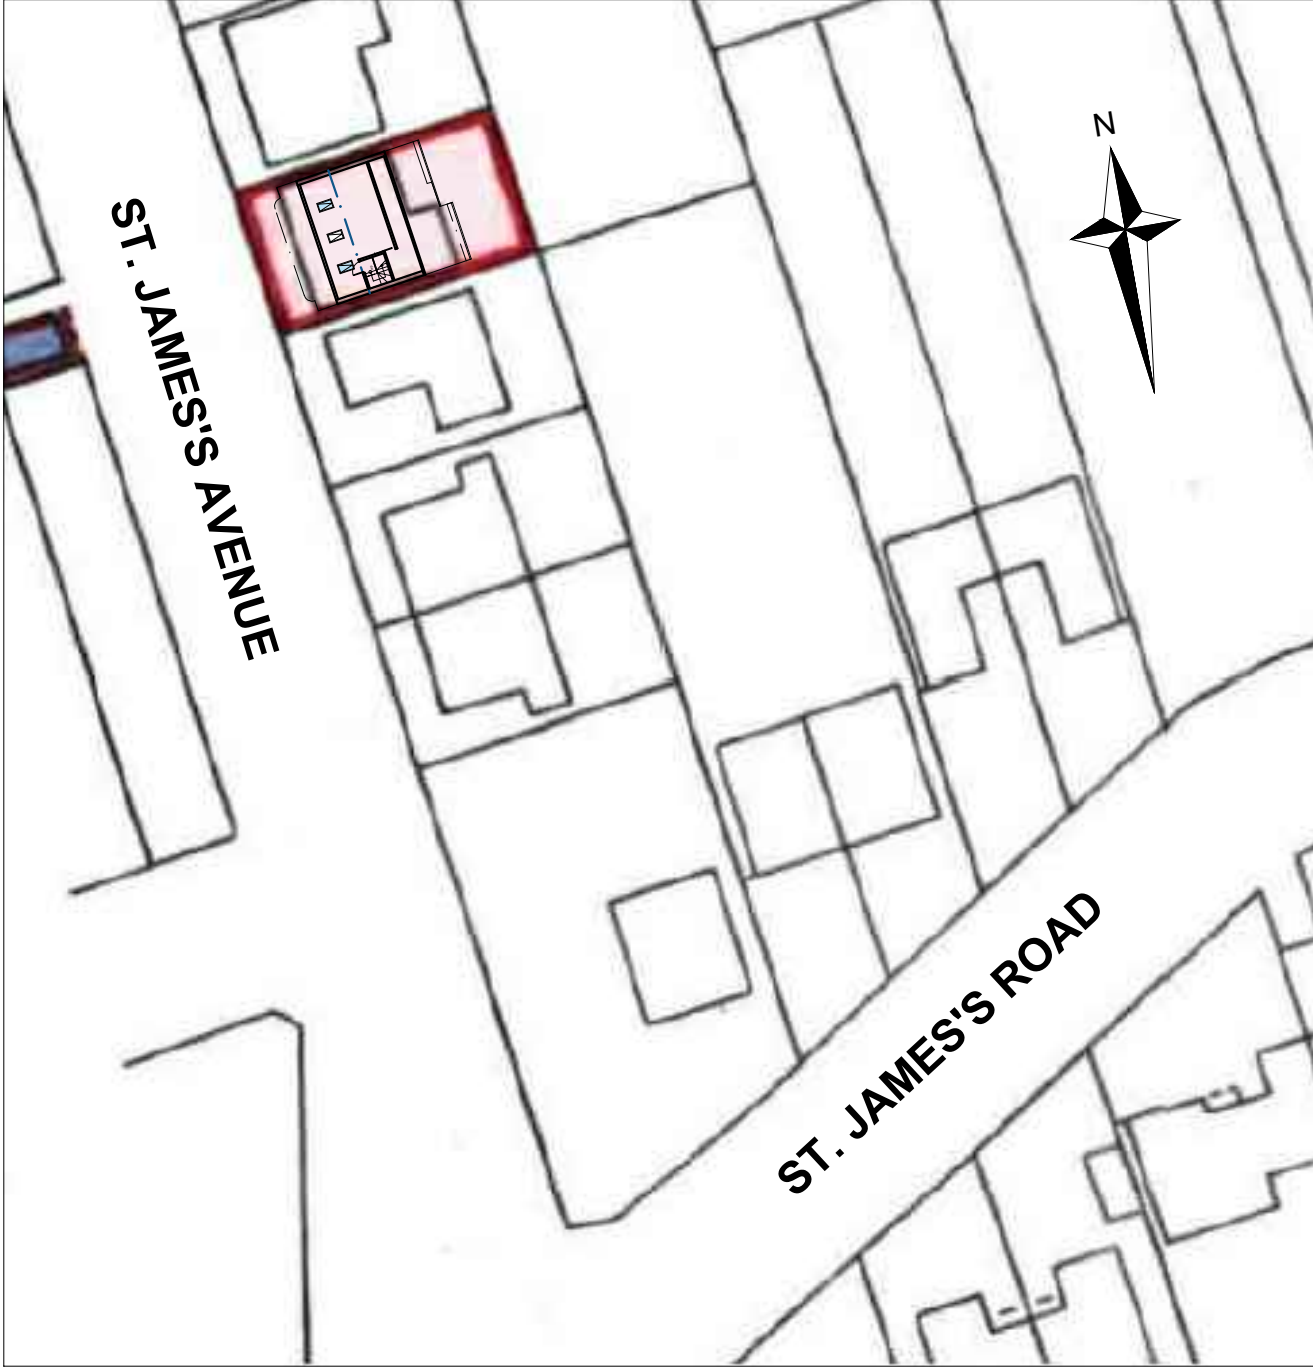

PROPOSED BLOCK PLAN
SCALE-1:500

MATCHING MATERIALS TO BE USED FOR HIP TO GABLE ROOF.
HIP TO GABLE TO BE TILE HUNG WITH MATERIALS TO MATCH EXISTING.
ALL DIMENSIONS IN MILLIMETERS & TO BE CHECKED ON SITE
PRIOR TO COMMENCEMENT OF ANY BUILDING WORKS.
FOR EXTENSION TO HABITABLE ROOF SPACE INVOLVING DEMOLITION
OF EXISTING SIDE ELEMENT.
THIS DRAWING IS THE COPYRIGHT OF REHAL PLANNING.
IT MUST NOT BE COPIED OR REPRODUCED OR USED IN ANY WAY
WITHOUT WRITTEN PERMISSION FROM REHAL PLANNING

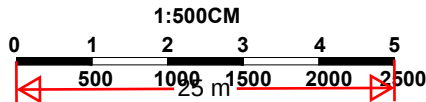

			
P: +44 7453 333775 E: enquiries@rehalplanning.co.uk			
Project 59 ST' JAMES AVENUE, DA11 0HB GRAVESEND			
Drawing Title: Alterations to roof including hip to gable enlargement on both sides, roof light in front roof slope.			
Scale 1:500	Date 10/07/24	Drawn By NC	Checked REH
Drawing Number D05			Revision R01