




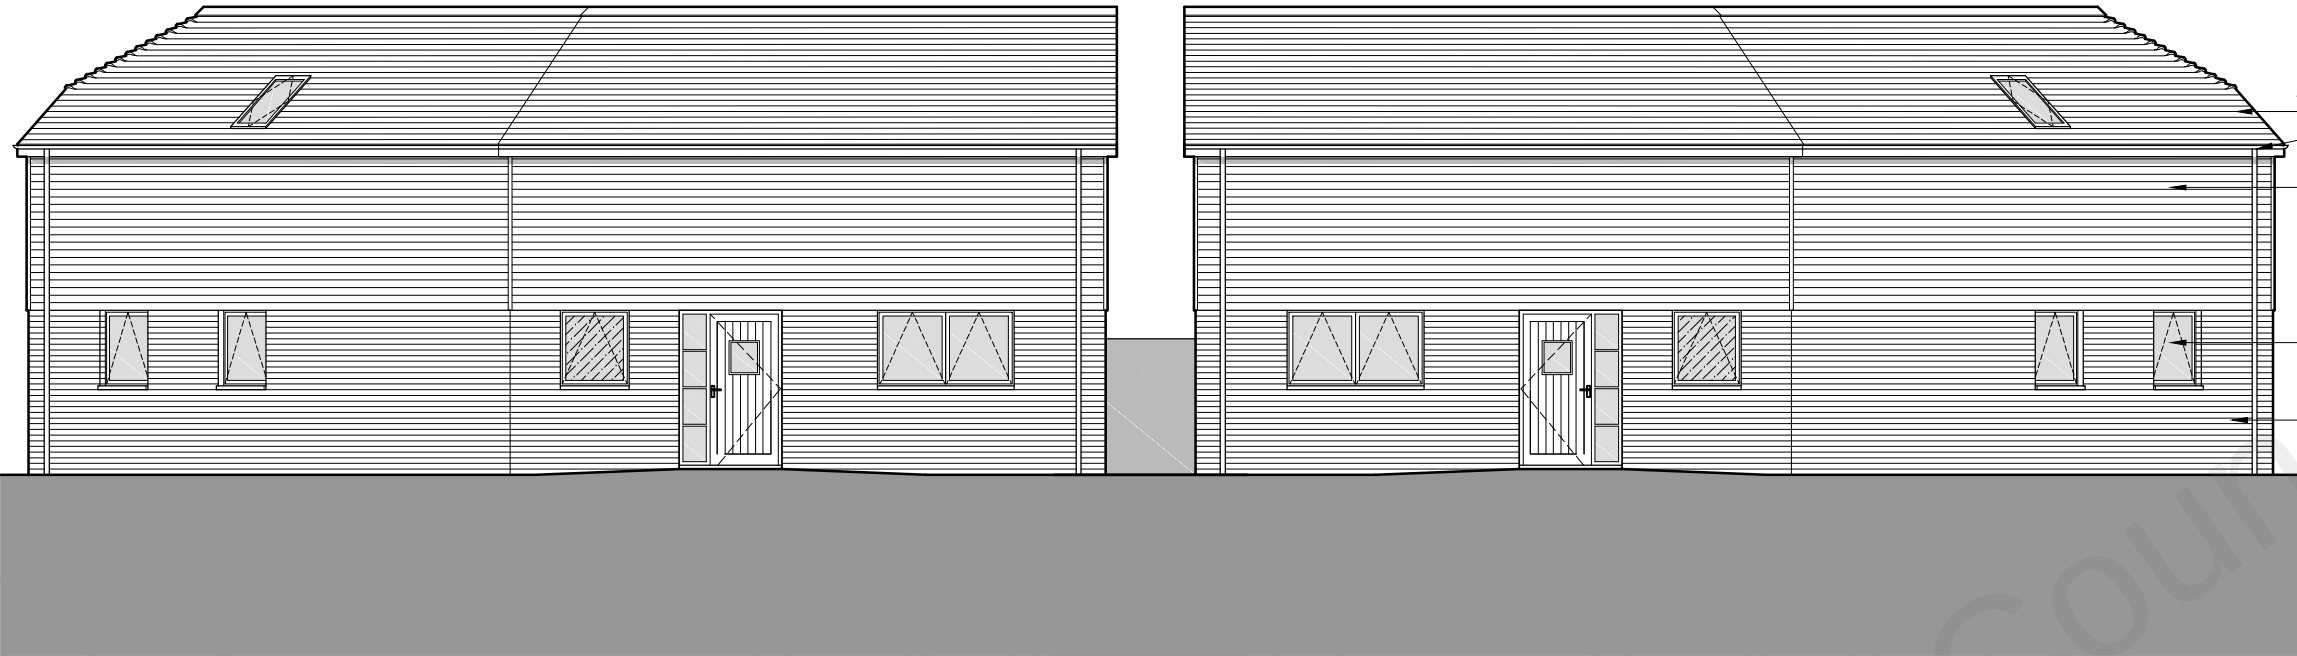


Proposed Front (South-East) Elevation
1:100

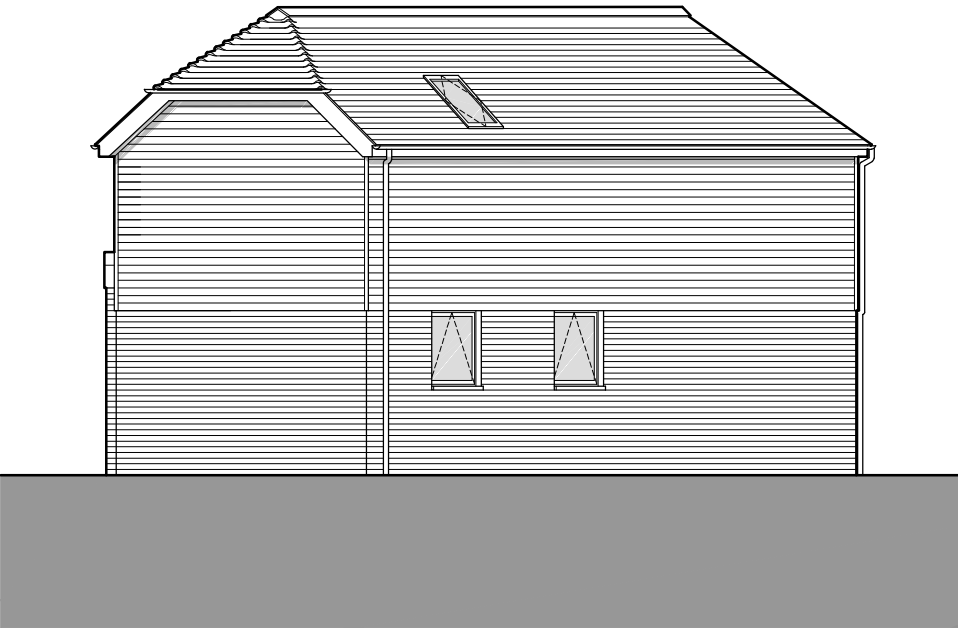

Proposed Side (South-West) Elevation
1:100

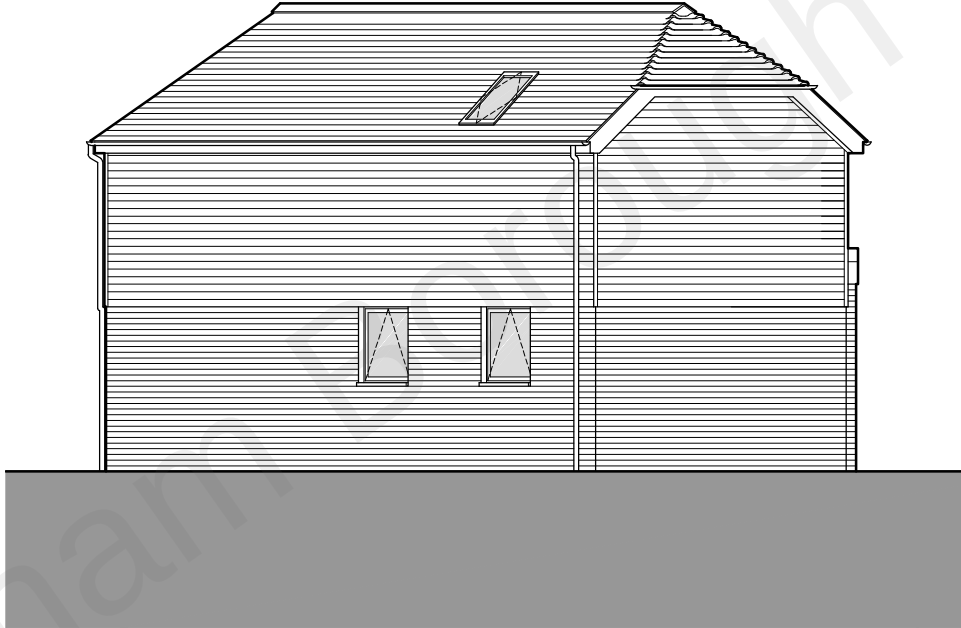

Proposed Side (North-East) Elevation
1:100

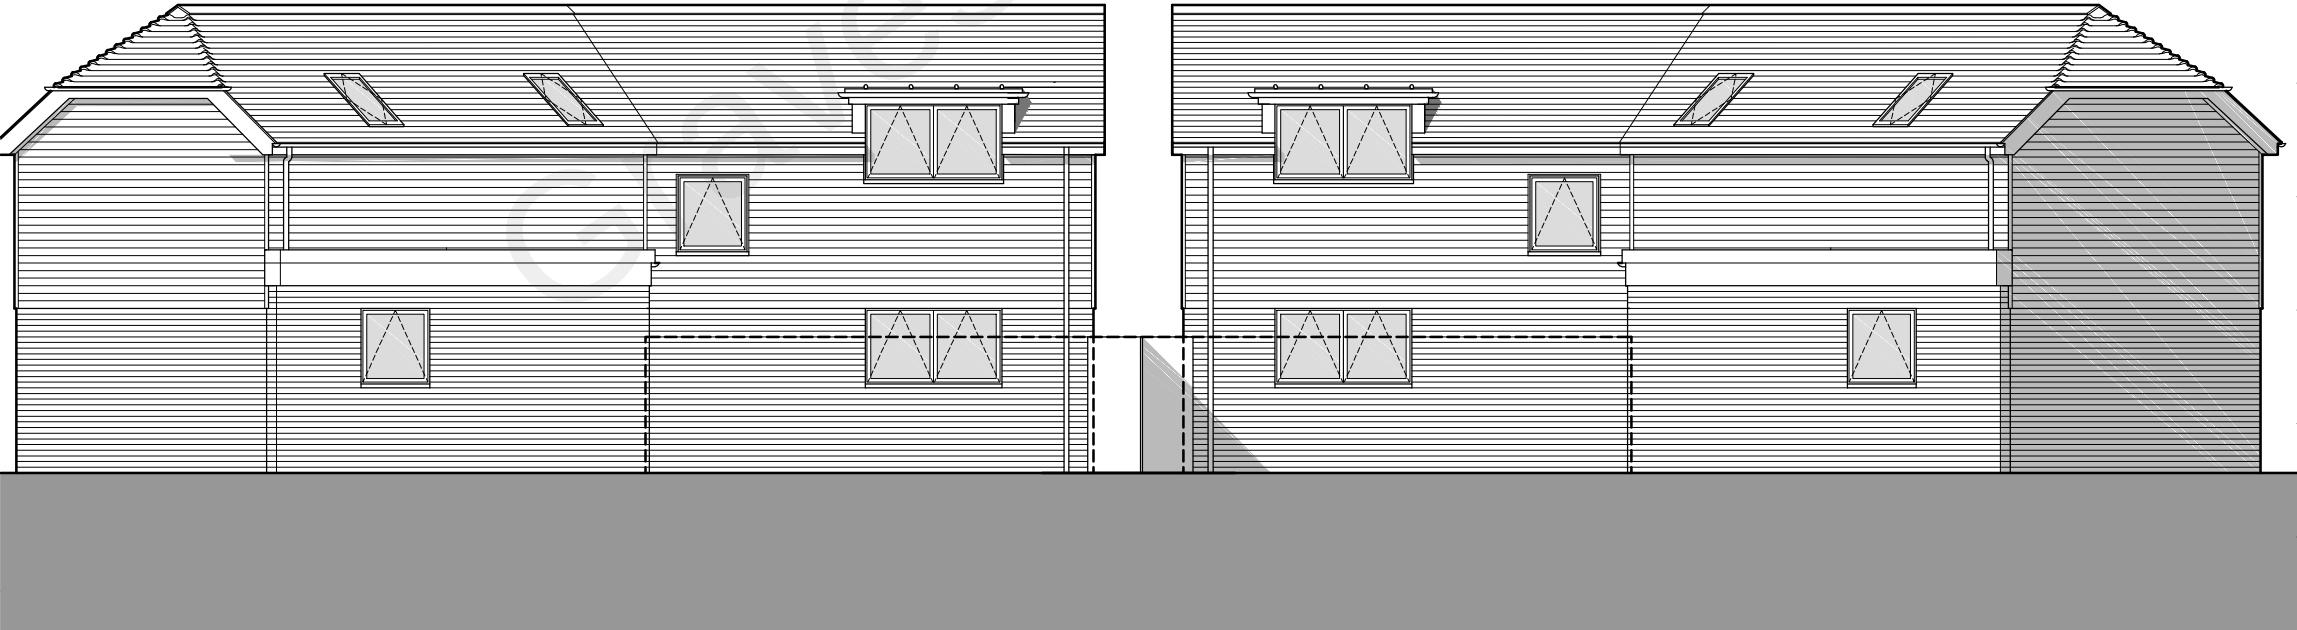

Proposed Rear (North-West) Elevation
1:100

This drawing is protected by copyright and must not be copied or reproduced without the written consent of Graham Simpkin Planning. All dimensions and sizes to be checked on site. North points are indicative. ©

- Clay Roof tiles
- Black plastic gutters and downpipes
- Grey fibre cement weatherboarding
- Grey powder coated aluminium windows and doors
- Red facing brickwork



2 The Parade, Ash Road, Hartley
Longfield, Kent DA3 8BG
Tel: 01474 703705
www.grahamsimpkinplanning.co.uk
Email: webmail@grahamsimpkinplanning.co.uk

Project Title Brook Road, Northfleet		Job No 3364	
Drawing Title Proposed Elevations		Drawing No 05	Revision -
Date 26.07.2021		Drawn by DA	Checked by PN
Scale 1:100 @ A3	Note		

0123456

1:100metres