


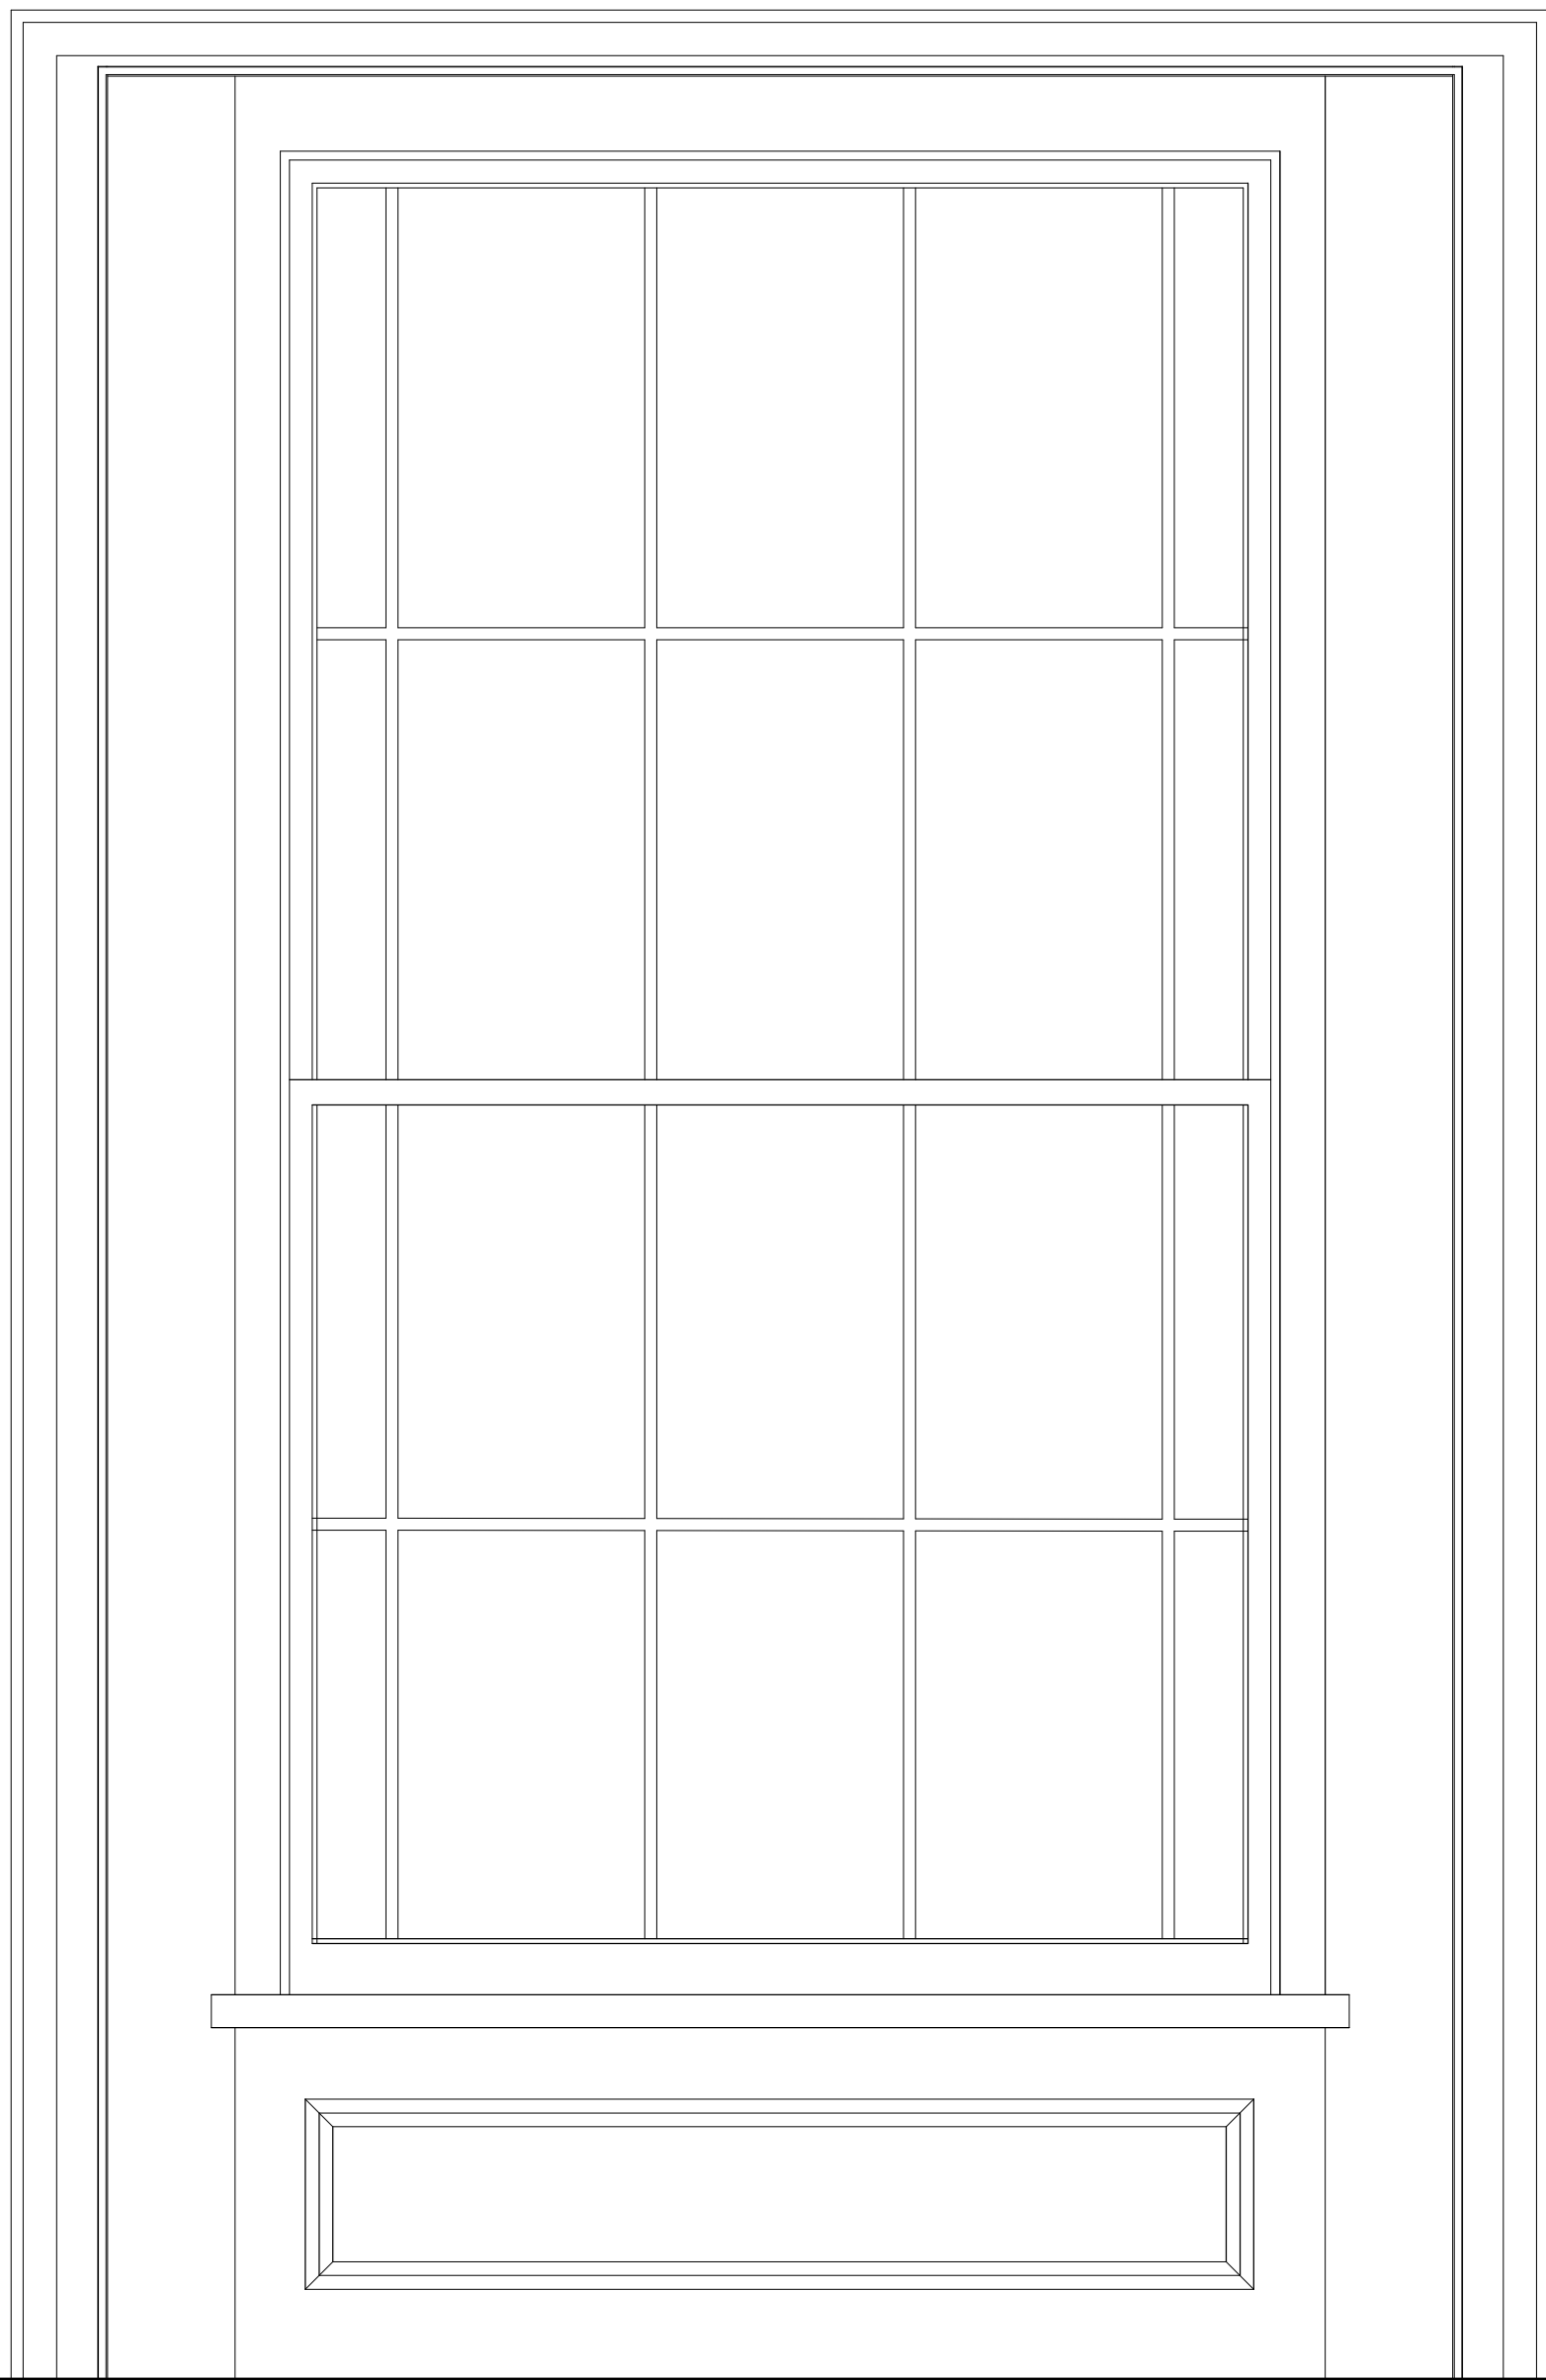


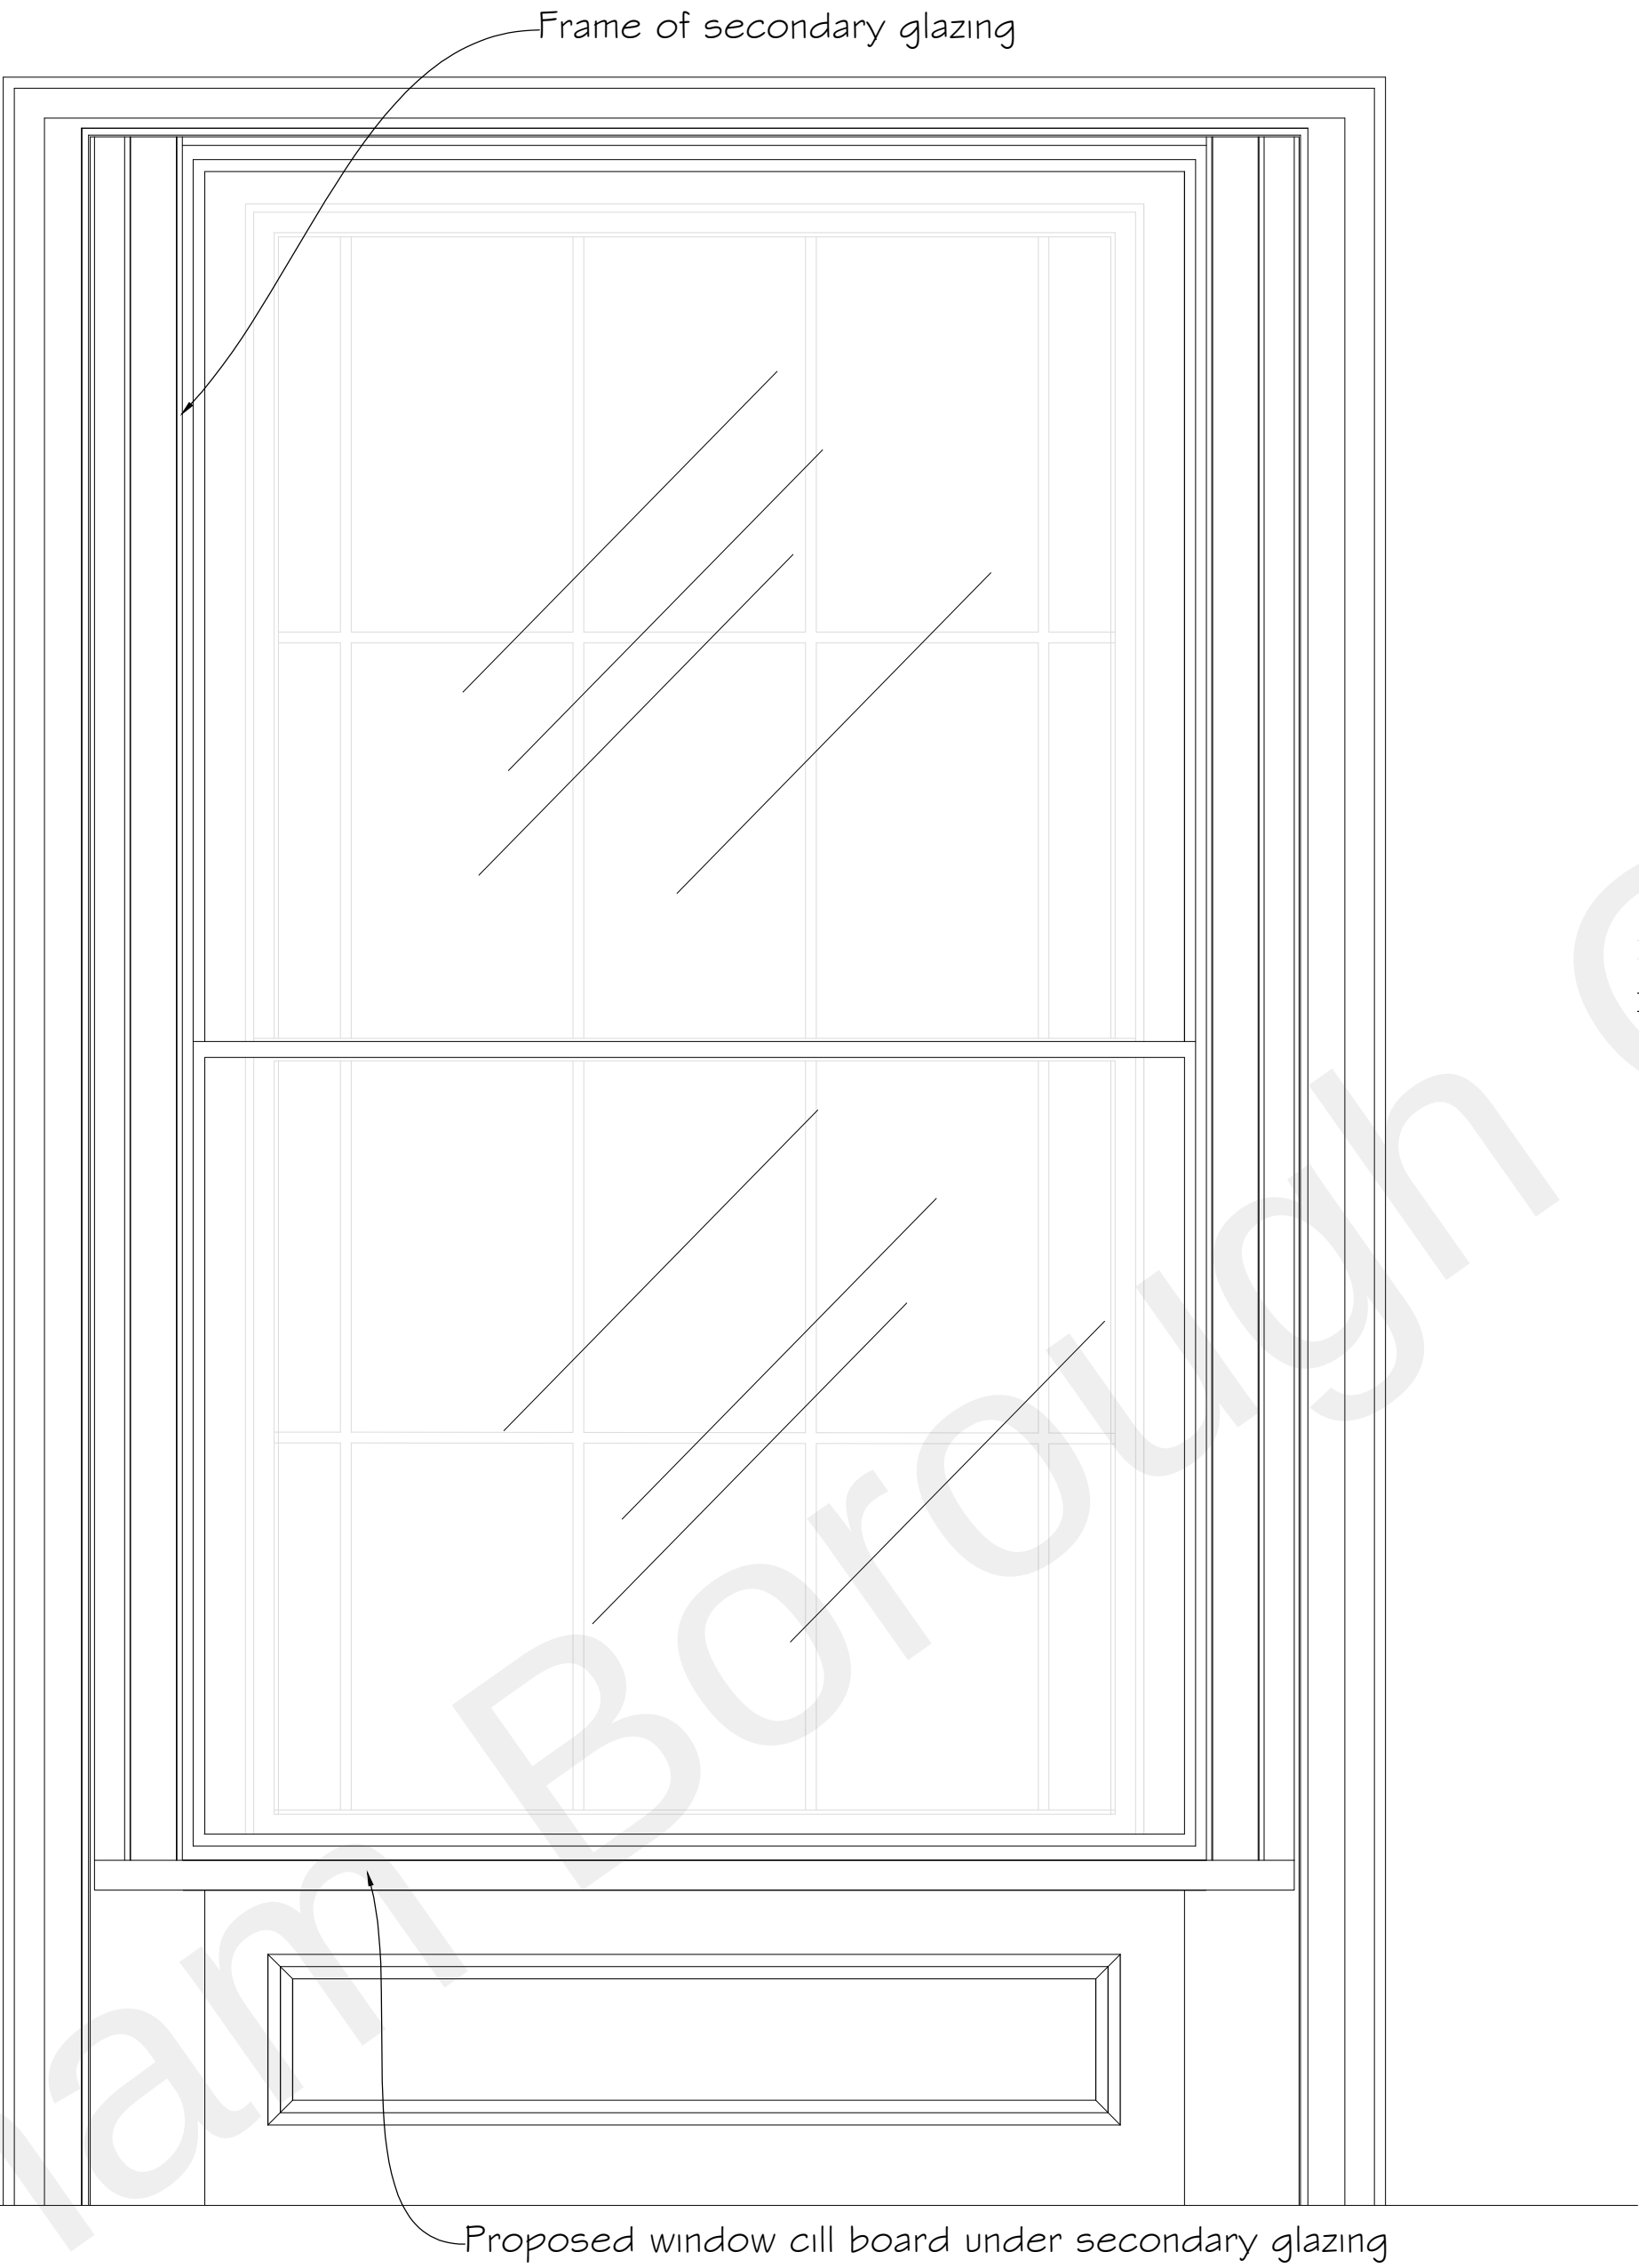


Existing internal window elevation
Scale 1:10

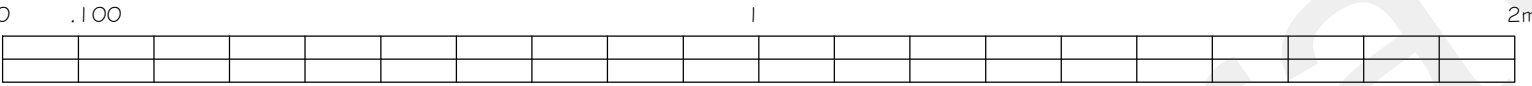

Proposed internal window elevation

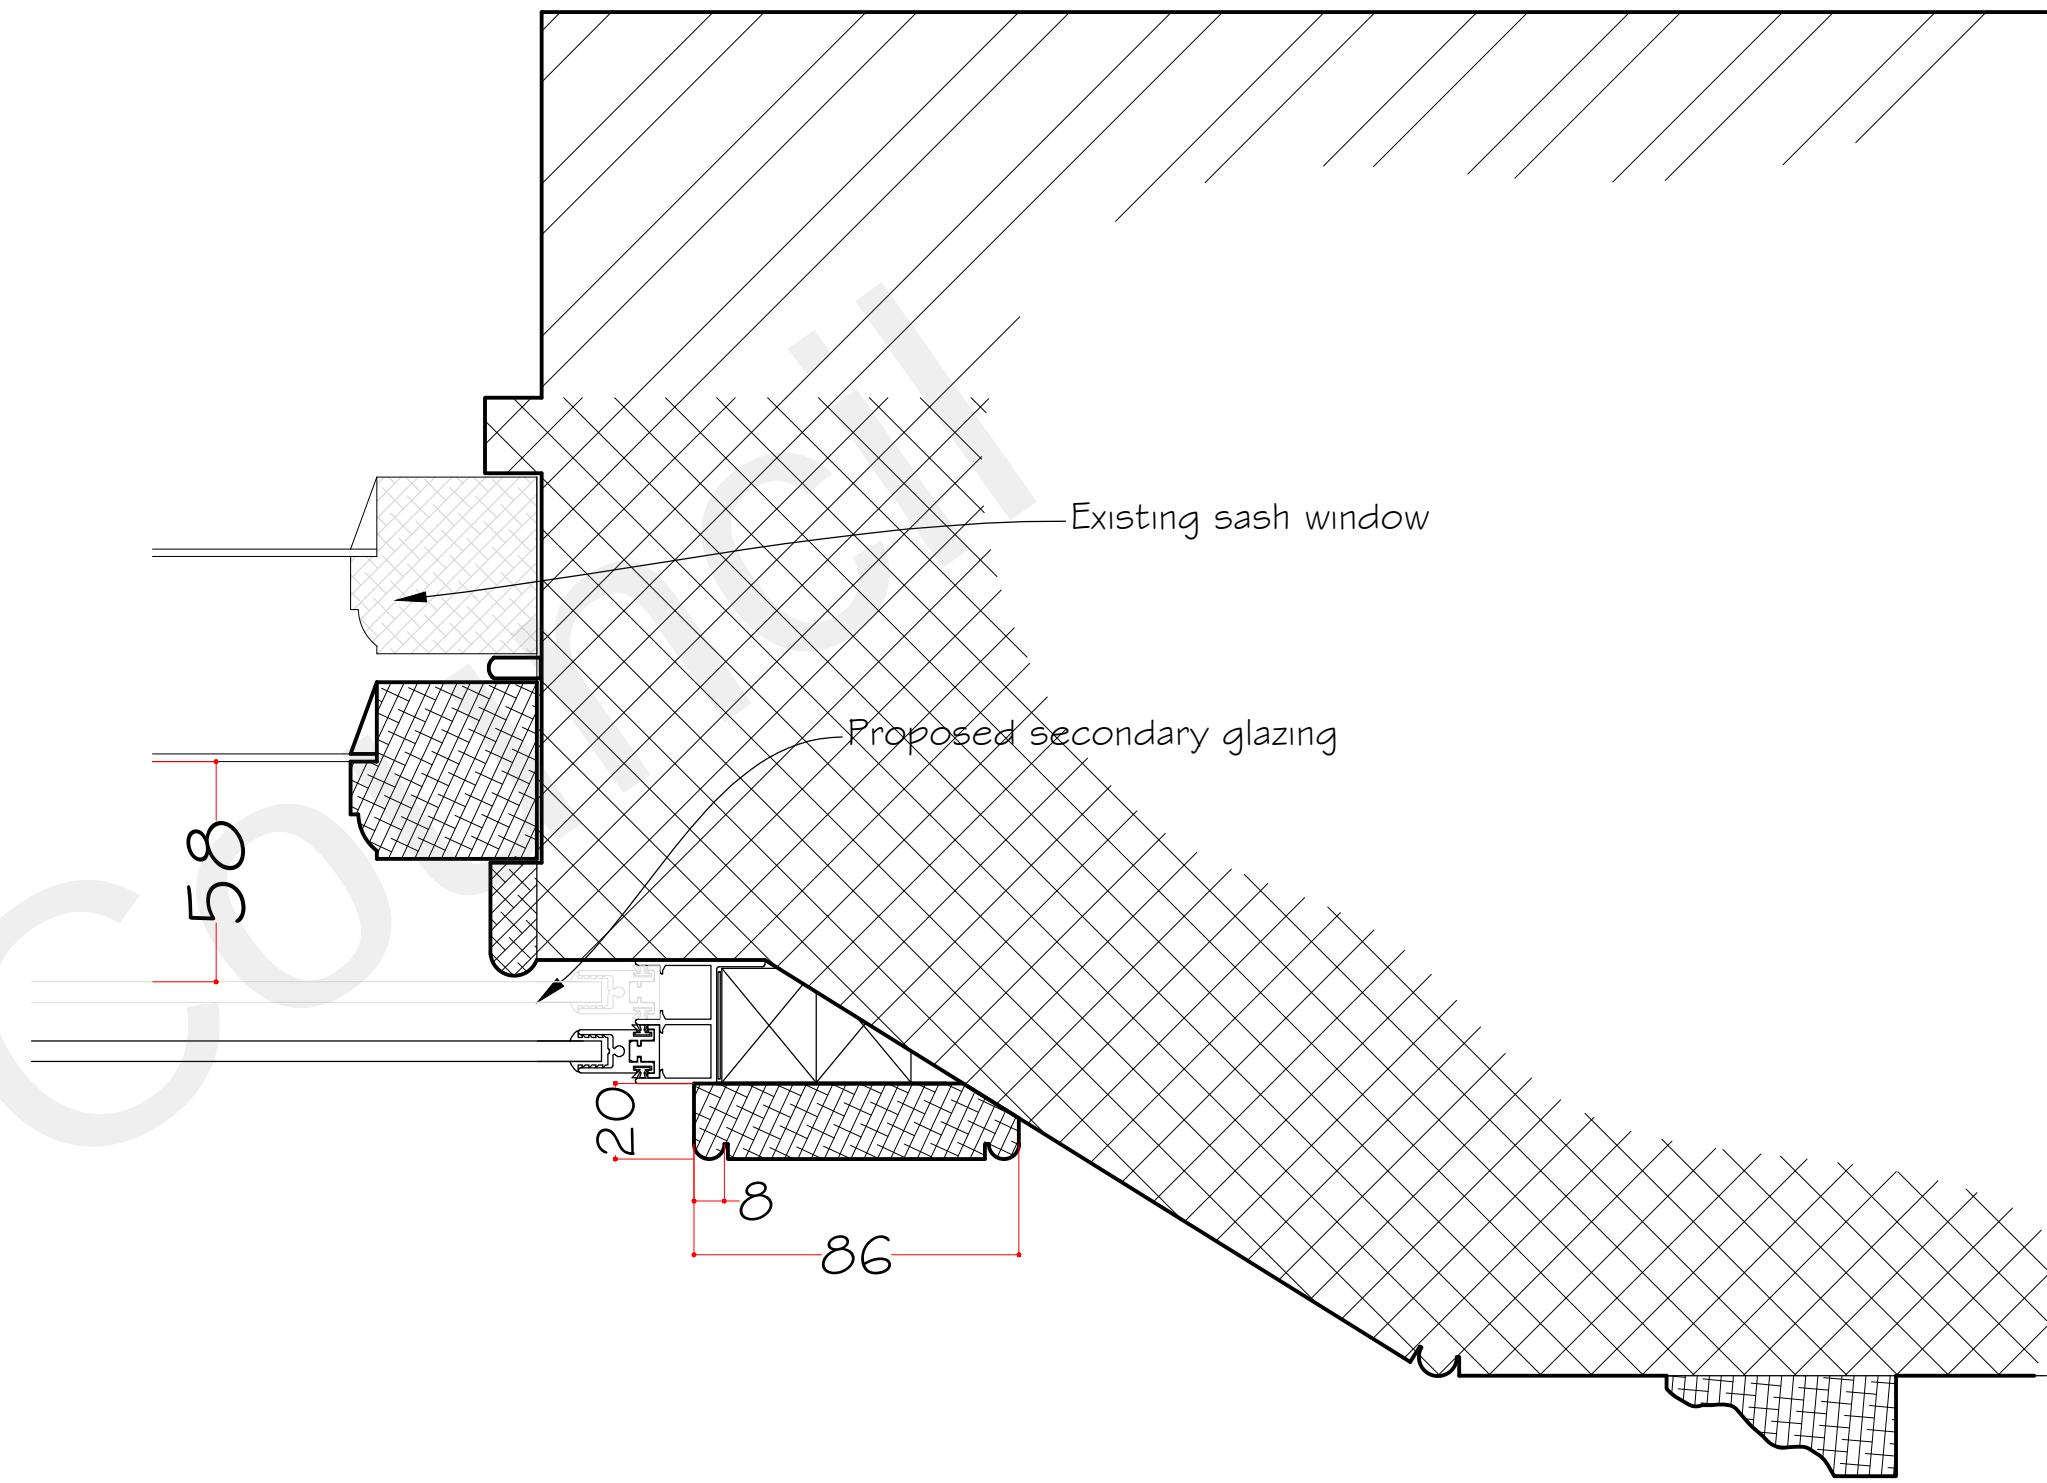

Horizontal window section A-A
Scale 1:2

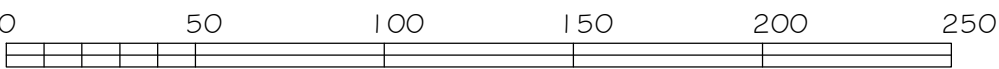

Copyright Synergy Planning & Property Consultants Ltd Suite 6 Laser Quay Marine City Centre Rochester Kent ME2 4HU		
Client	S Rana & A Asghar	
Address	6 Berkley Crescent Gravesend Kent and 48 Harmer Street Gravesend Kent	
Drawing title	Seconadry glazing	
Scale	1:20/ 1:2 at A1	
Date	20 October 2021	Drawn by
Drawing No	20/297/09	