


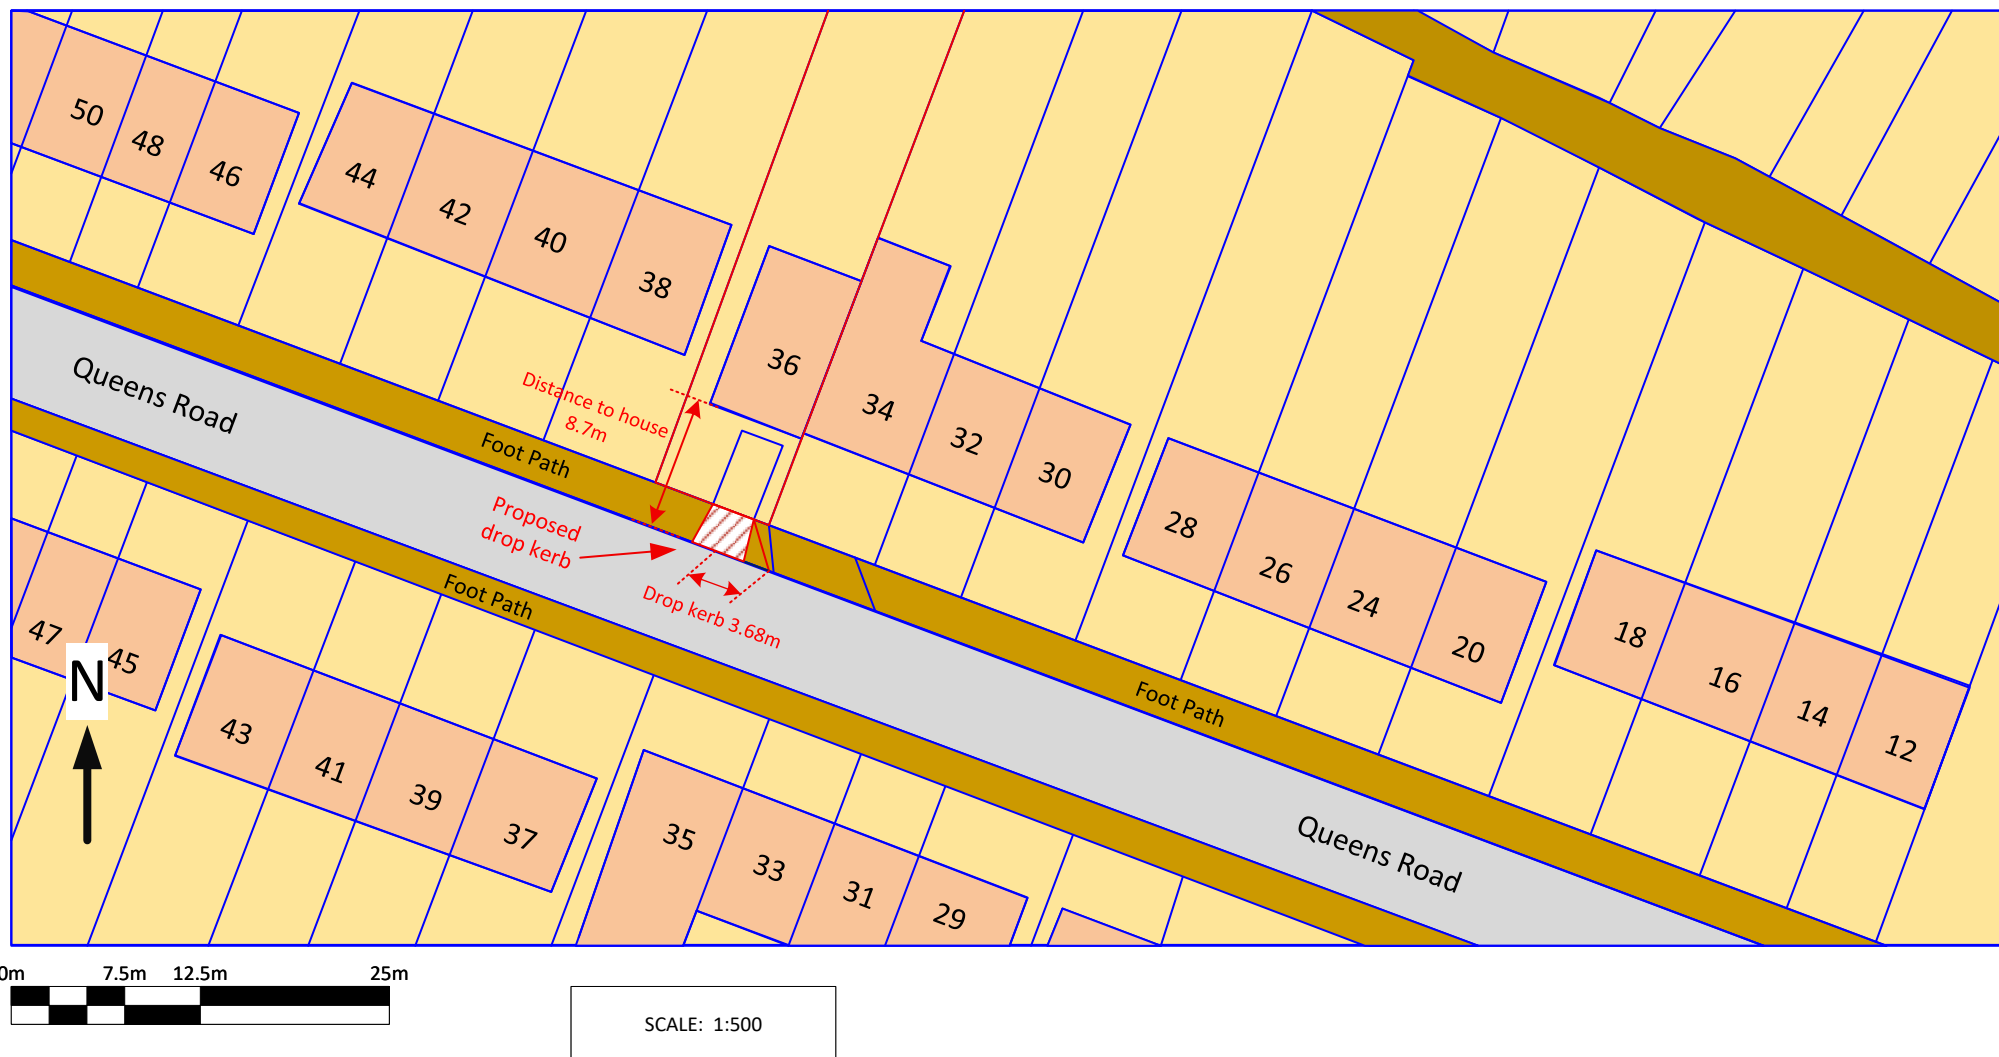

Block Plan – Proposed Drop Kerb at 36 Queens Road, DA12 5JP