


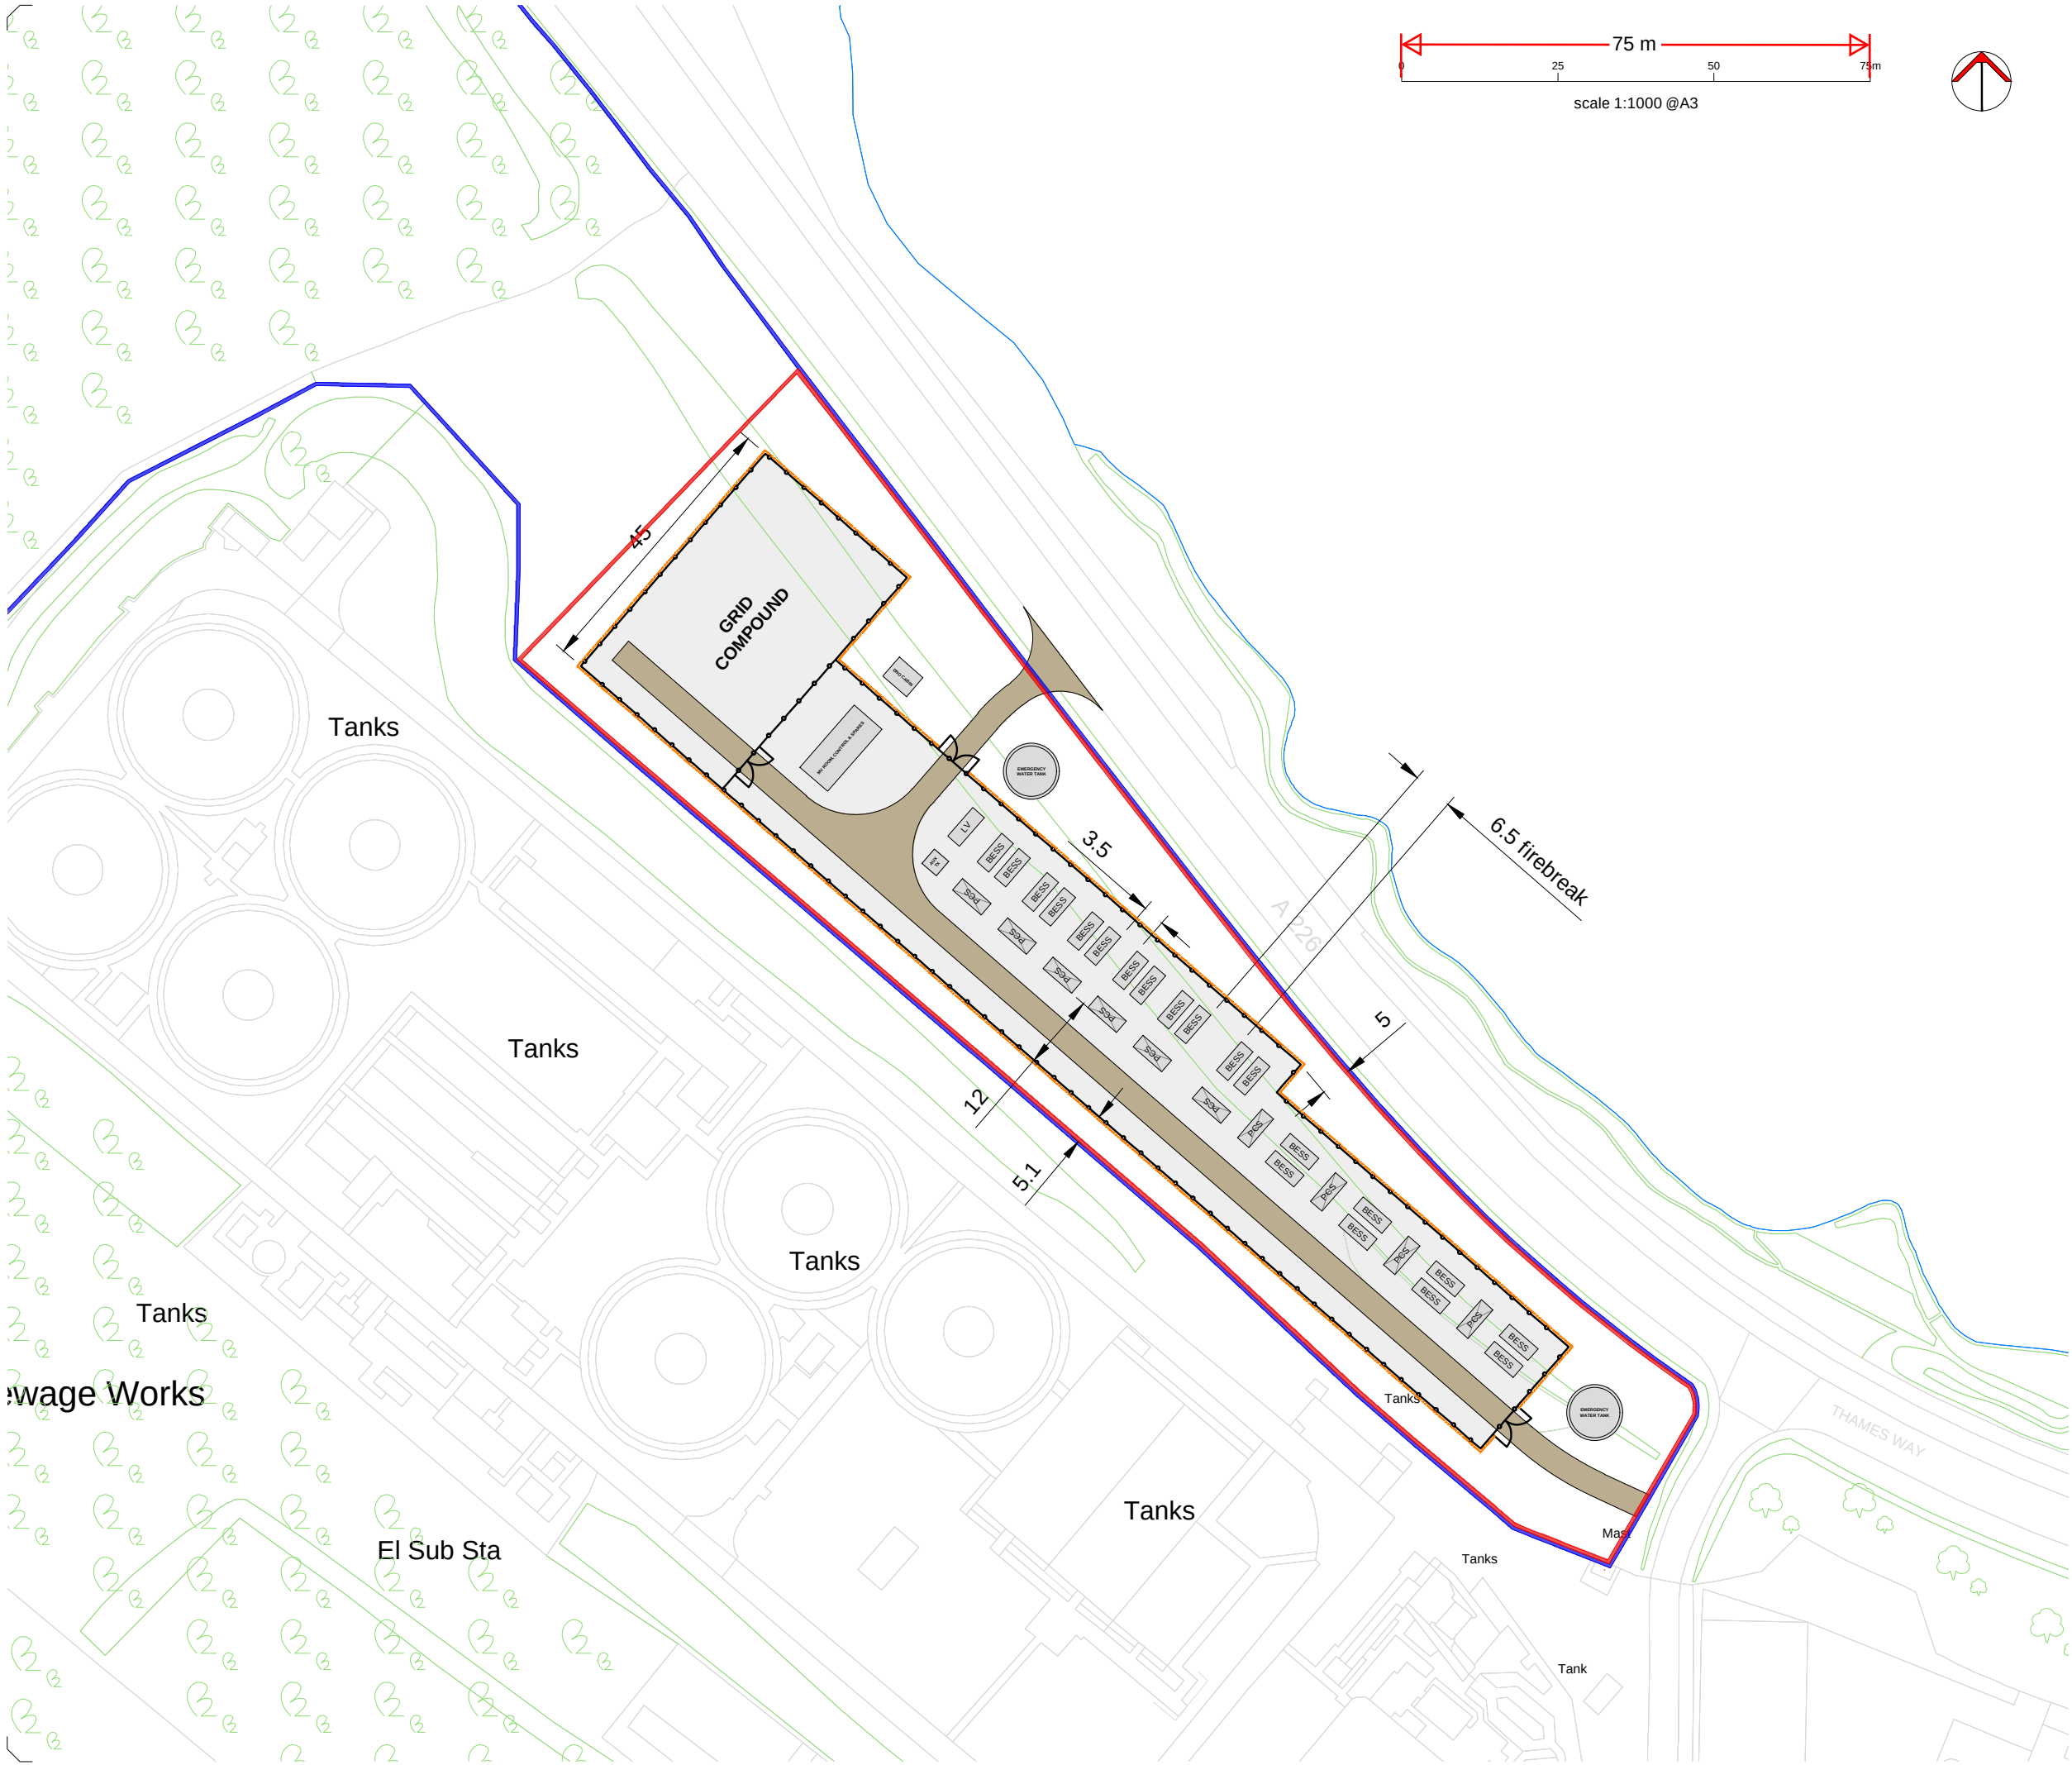


Notes:

1. All details are indicative only.
2. Dimensions are in metres unless stated otherwise.

© Crown copyright and database rights 2025 Ordnance Survey AC0000808122

Map data (c) OpenStreetMap contributors, Microsoft, Facebook, Google, Esri Community Maps contributors, Map layer by Esri Powered by Esri

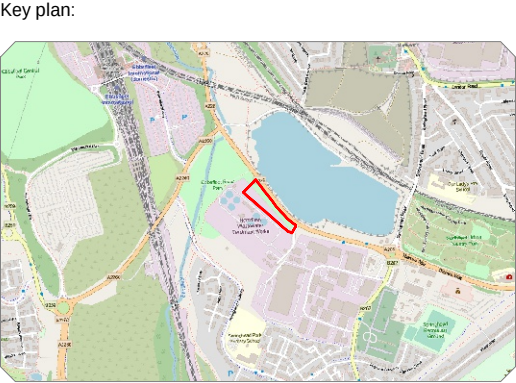

LEGEND	
	LAND OWNERSHIP
	PREMISES
	PERIMETER FENCE
	ACOUSTIC FENCE BARRIER
	PROPOSED ACCESS TRACKS

REVISIONS					
C	21.07.25	RLB reduced to 0.99Ha / scalebar fix	SS	GH	
B	17.07.25	Acoustic fence barrier added	SS	GH	
A	19.06.25	Layout changes, OS mapping	SS	GH	
-	17.06.25	First issue	SS	GH	
REV	DATE	COMMENTS	BY	CHKD	



CLIENT	SpeedGreen Ltd				
PROJECT	Gravesend BESS				
LOCATION	Northfleet, Gravesend DA11 8HL				
TITLE	Proposed Site Layout				
DWG NO	SG-GRAVESEND-CIV-PLN-100			REV	C



Helioworks Limited is a limited company registered in England and Wales. Company Registration No. 10730605.
Registered Office: 45 Great Portland Street, First Floor, London W1W 7LJ.
This drawing or any part of it may not be reproduced without prior consent. Do not scale for construction purposes.
Always check dimensions on site. Always check you are viewing the latest version.